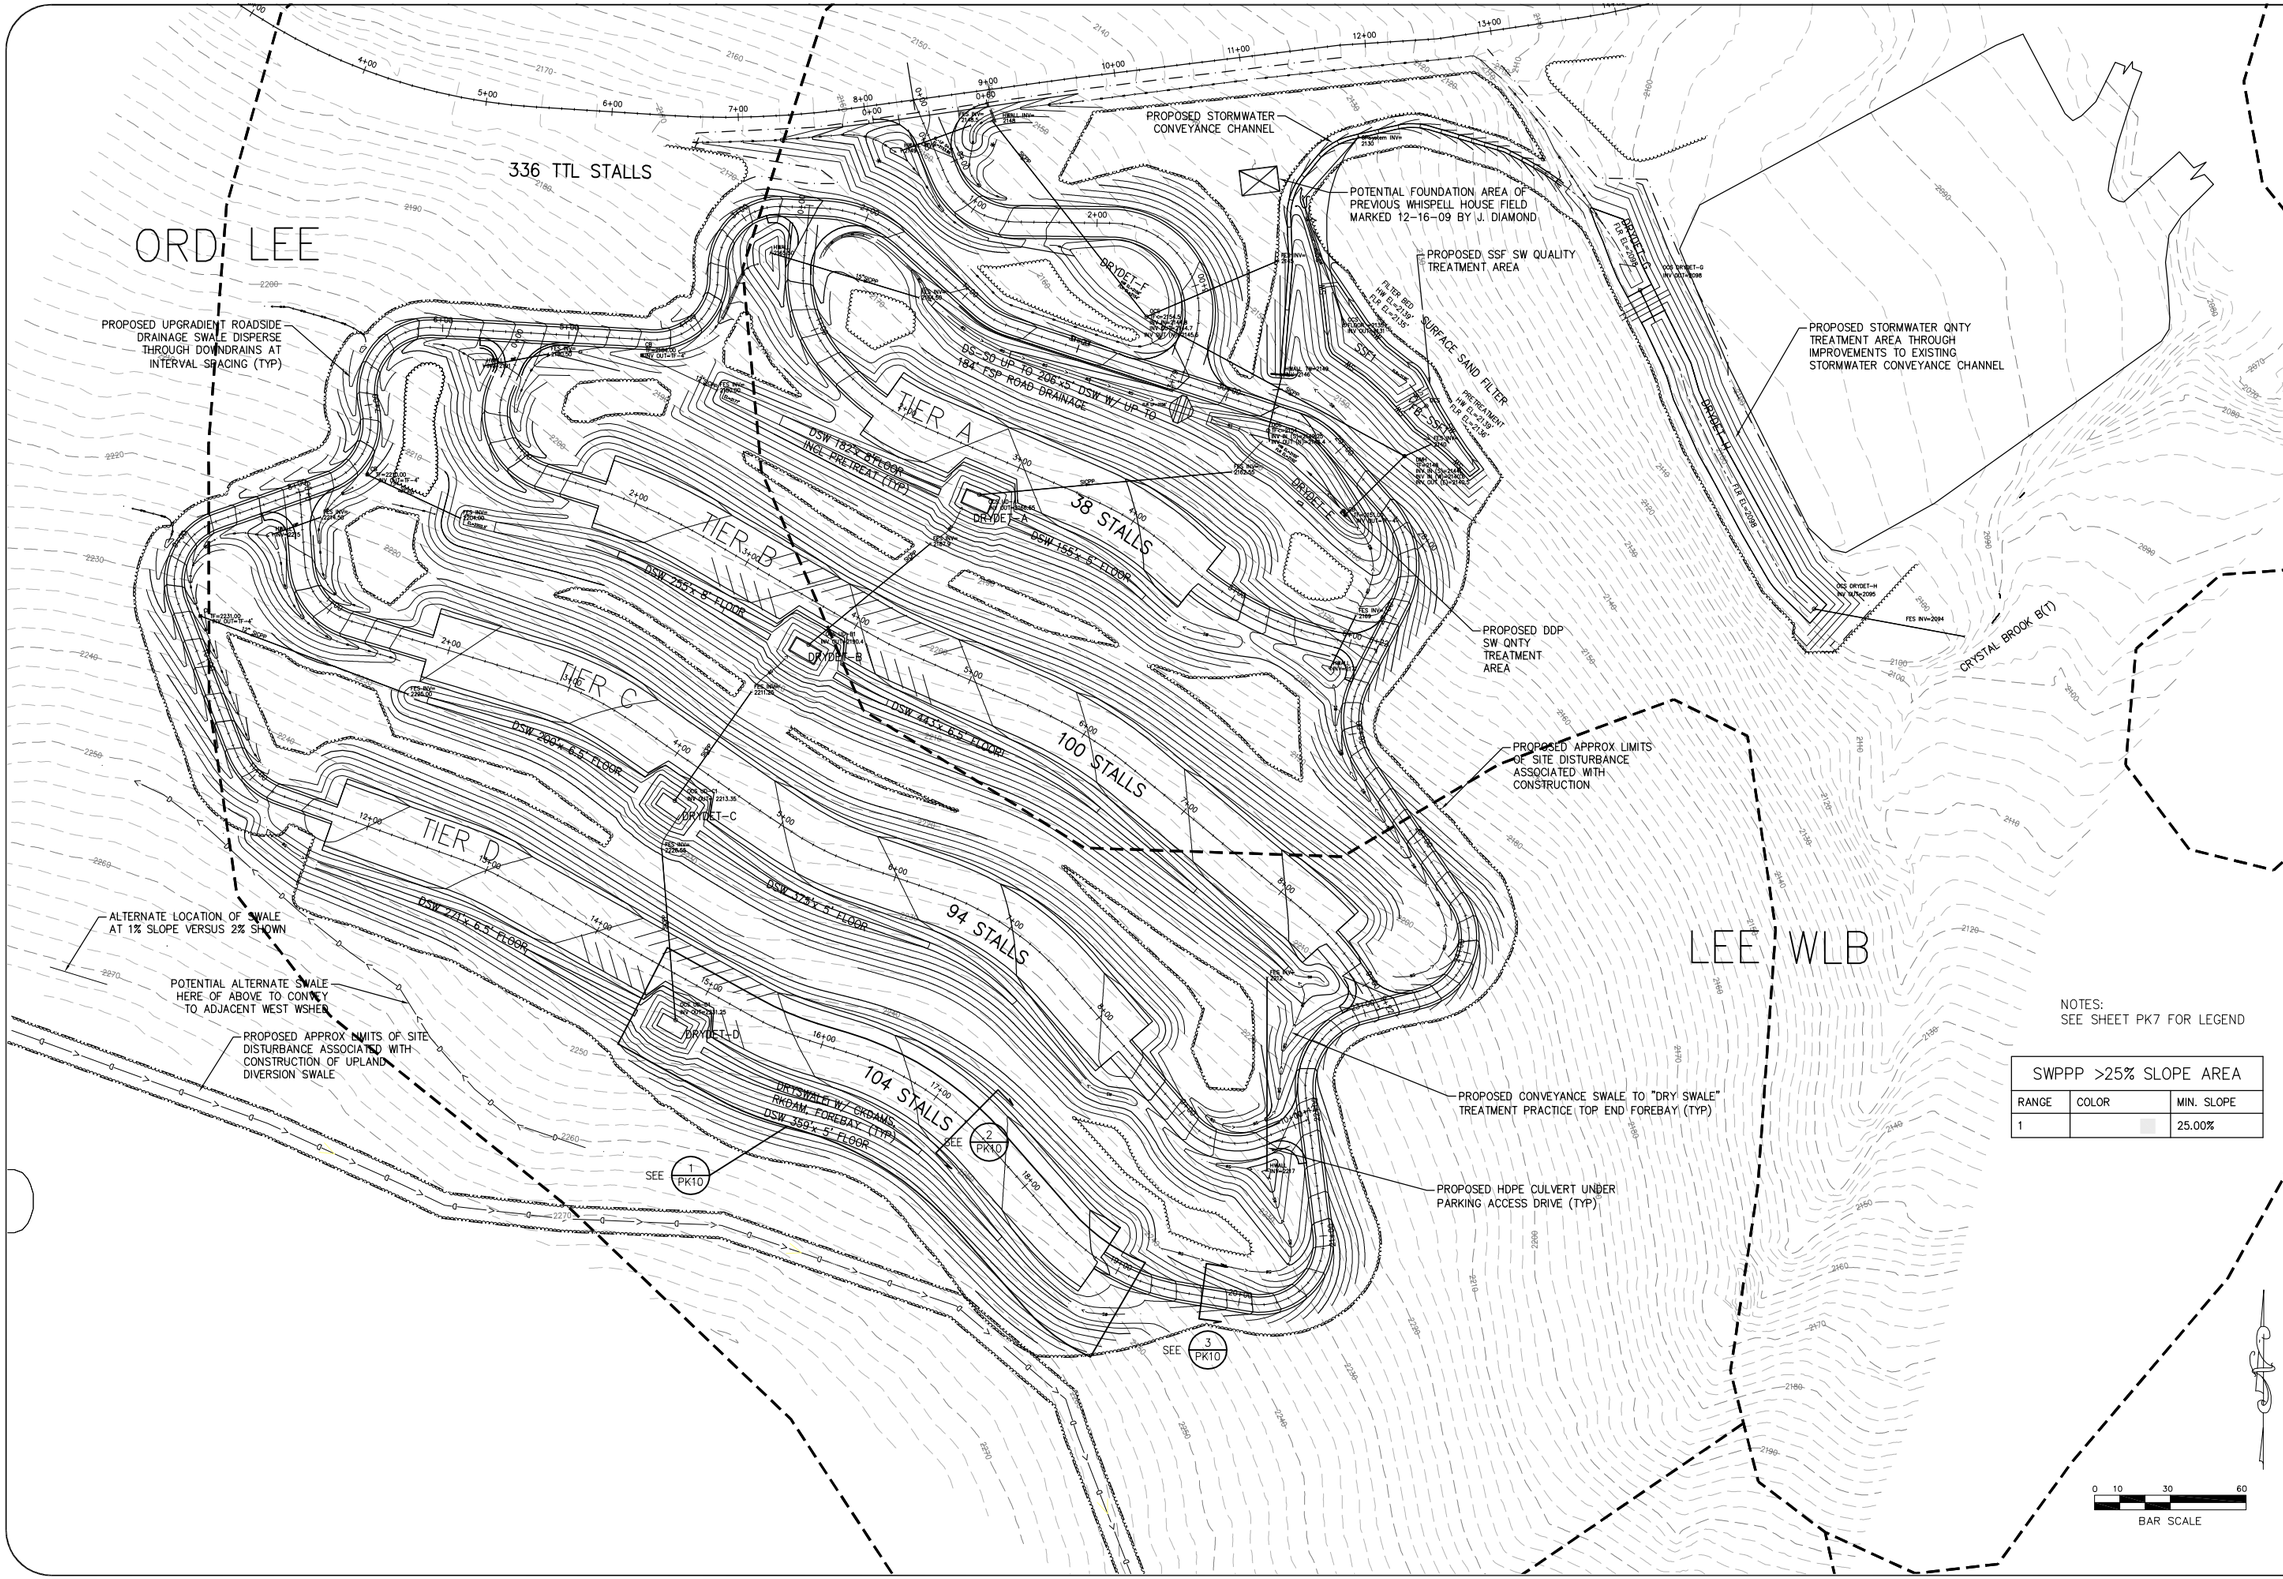

NOTES:
SEE SHEET PK7 FOR LEGEND

SWPPP >25% SLOPE AREA		
RANGE	COLOR	MIN. SLOPE
1		25.00%

NYS Department of Environmental Conservation
Bureau of Design & Construction

Belleayre Mtn.Ski Center UMP
Proposed Upper Discovery Parking - Grading & Drainage
MARCH 2011

PK1

P:\Projects\03-2120\UMP Drawings\PR PARKING Upper Discovery.dwg, 3/28/2011 7:48:18 AM

PROPOSED STORMWATER CONVEYANCE CHANNEL

POTENTIAL FOUNDATION AREA OF PREVIOUS WHISPELL HOUSE FIELD MARKED 12-16-09 BY J. DIAMOND

PROPOSED SSF SW QUALITY TREATMENT AREA

PROPOSED UPGRADIENT ROADSIDE DRAINAGE SWALE DISPERSE THROUGH DOWNDRAINS AT INTERVAL SPACING (TYP)

PROPOSED STORMWATER QNTY TREATMENT AREA THROUGH IMPROVEMENTS TO EXISTING STORMWATER CONVEYANCE CHANNEL

PROPOSED DDP SW QNTY TREATMENT AREA

CRYSTAL BROOK B(T)

PROPOSED APPROX LIMITS OF SITE DISTURBANCE ASSOCIATED WITH CONSTRUCTION

ALTERNATE LOCATION OF SWALE AT 1% SLOPE VERSUS 2% SHOWN

POTENTIAL ALTERNATE SWALE HERE OF ABOVE TO CONVEY TO ADJACENT WEST WSHED

PROPOSED APPROX LIMITS OF SITE DISTURBANCE ASSOCIATED WITH CONSTRUCTION OF UPLAND DIVERSION SWALE

PROPOSED CONVEYANCE SWALE TO "DRY SWALE" TREATMENT PRACTICE TOP END FOREBAY (TYP)

PROPOSED HDPE CULVERT UNDER PARKING ACCESS DRIVE (TYP)

SEE 1 PK10

SEE 2 PK10

SEE 3 PK10

NOTES:
SEE SHEET PK7 FOR LEGEND

0 10 30 60
BAR SCALE

NYS Department of Environmental Conservation
Bureau of Design & Construction

Belleayre Mtn.Ski Center UMP
Proposed Upper Discovery Parking - Stormwater Management System
MARCH 2011

PK2

P:\Projects\03-2120\UMP Drawings\PR PARKING Upper Discovery.dwg, 3/28/2011 8:53:47 AM