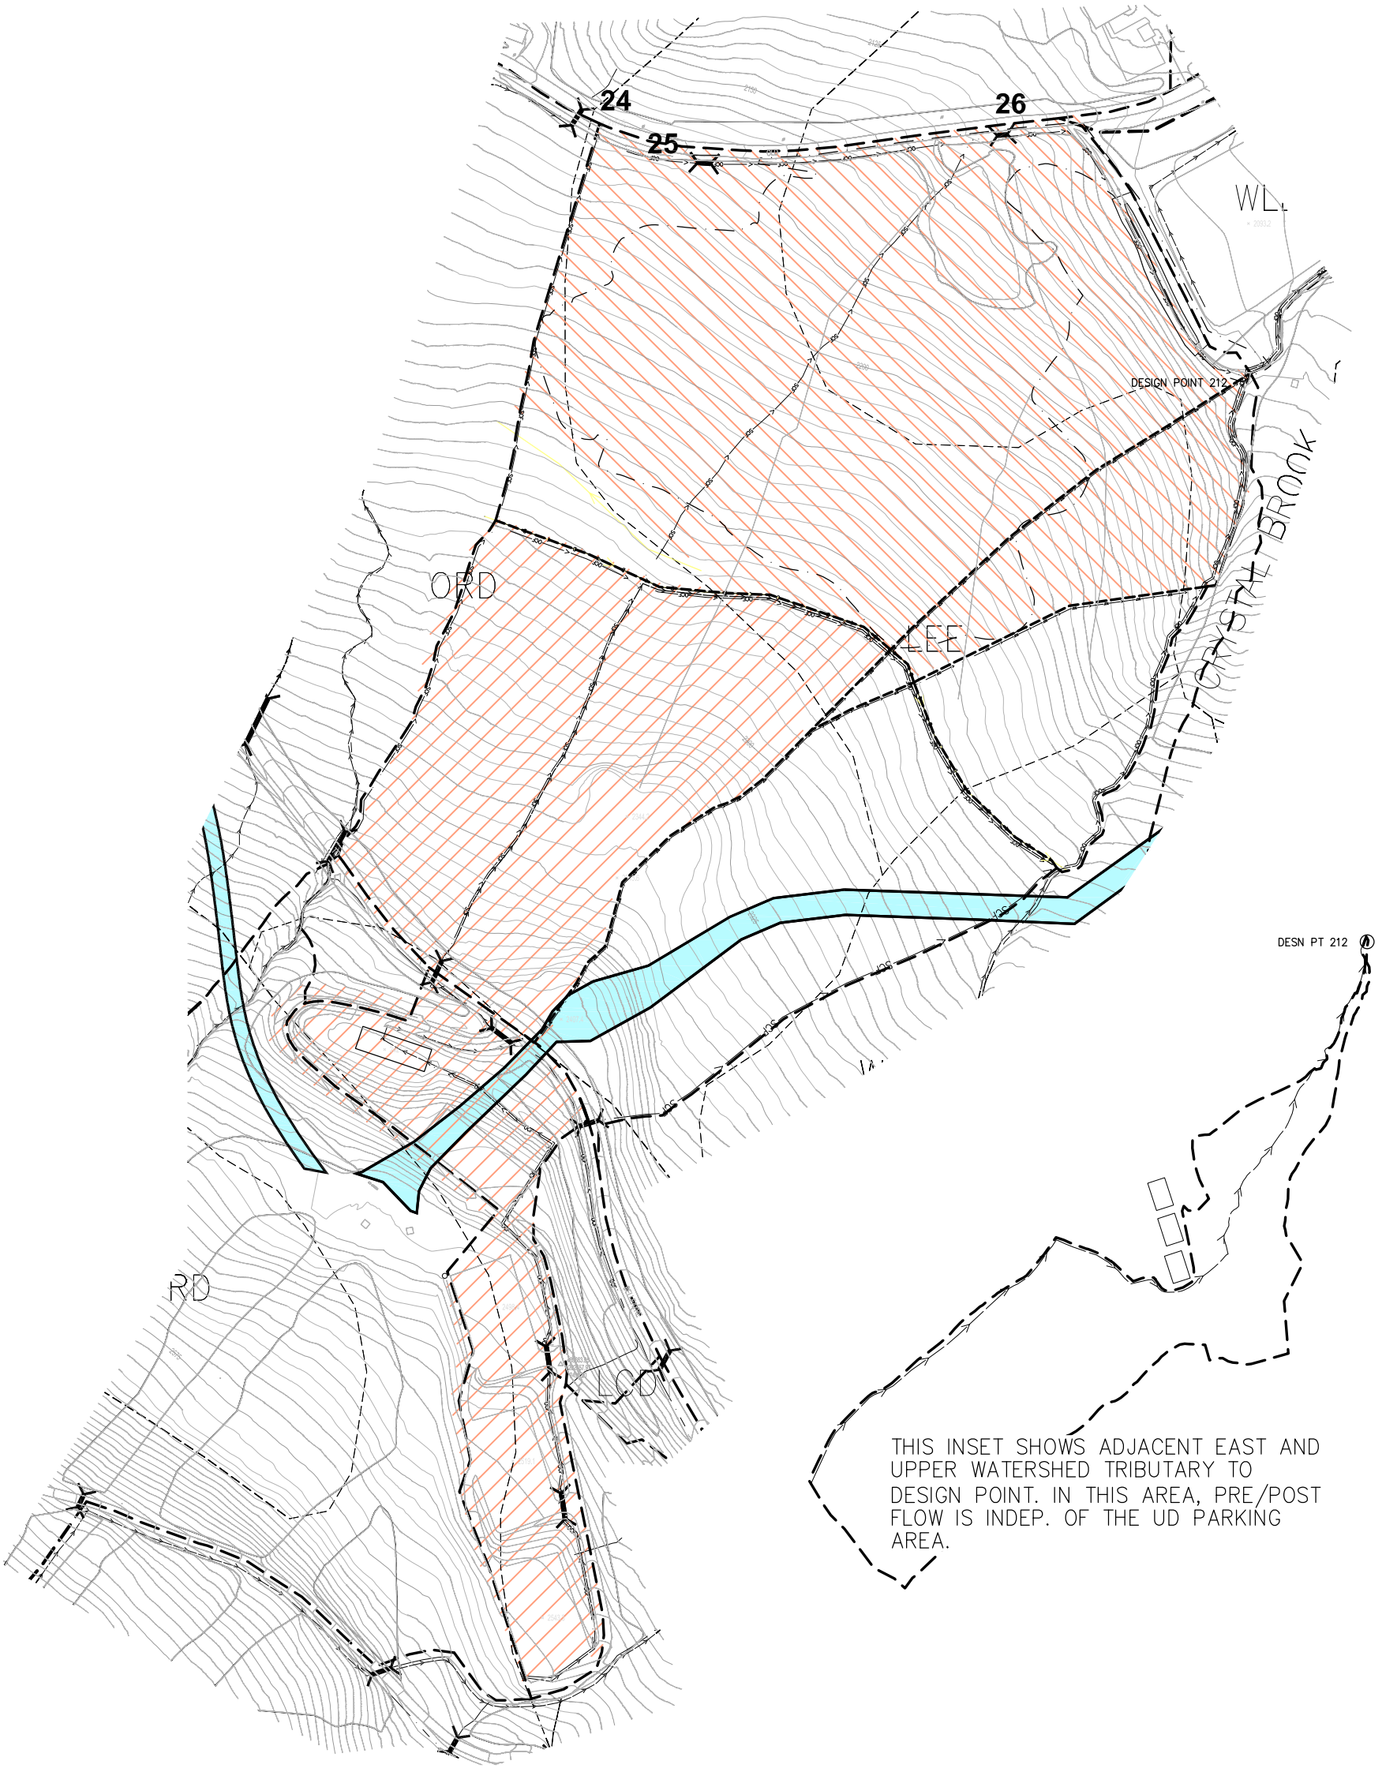


NOTES:
SEE SHEET PK7 FOR LEGEND

0 50 150 300
SCALE: 1"=300'-0"
HALF SCL=1"=600'

PK3

Belleayre Mtn.Ski Center UMP

**Proposed Upper Discovery - Pre to Post Development Area**

MARCH 2011

NYS Department of Environmental Conservation
Bureau of Design & Construction

P:\Projects\03-2120\UMP Drawings\EX Subcats for Stormwater.dwg, 3/30/2011 1:09:00 PM

P:\Projects\03-2120\UMP Drawings\PR PARKING North Lots.dwg, 12/29/2010 2:50:27 PM, DWG To PDF Bonus Pack.pc3

NYS Department of Environmental Conservation
Bureau of Design & Construction

Belleayre Mtn. Ski Center UMP
Proposed North Parking - Grading & Drainage
JANUARY 2011

PK4

P:\Projects\03-2120\UMP Drawings\PR PARKING North Lots.dwg, 12/29/2010 2:59:26 PM, DWG To PDF Bonus Pack.pc3

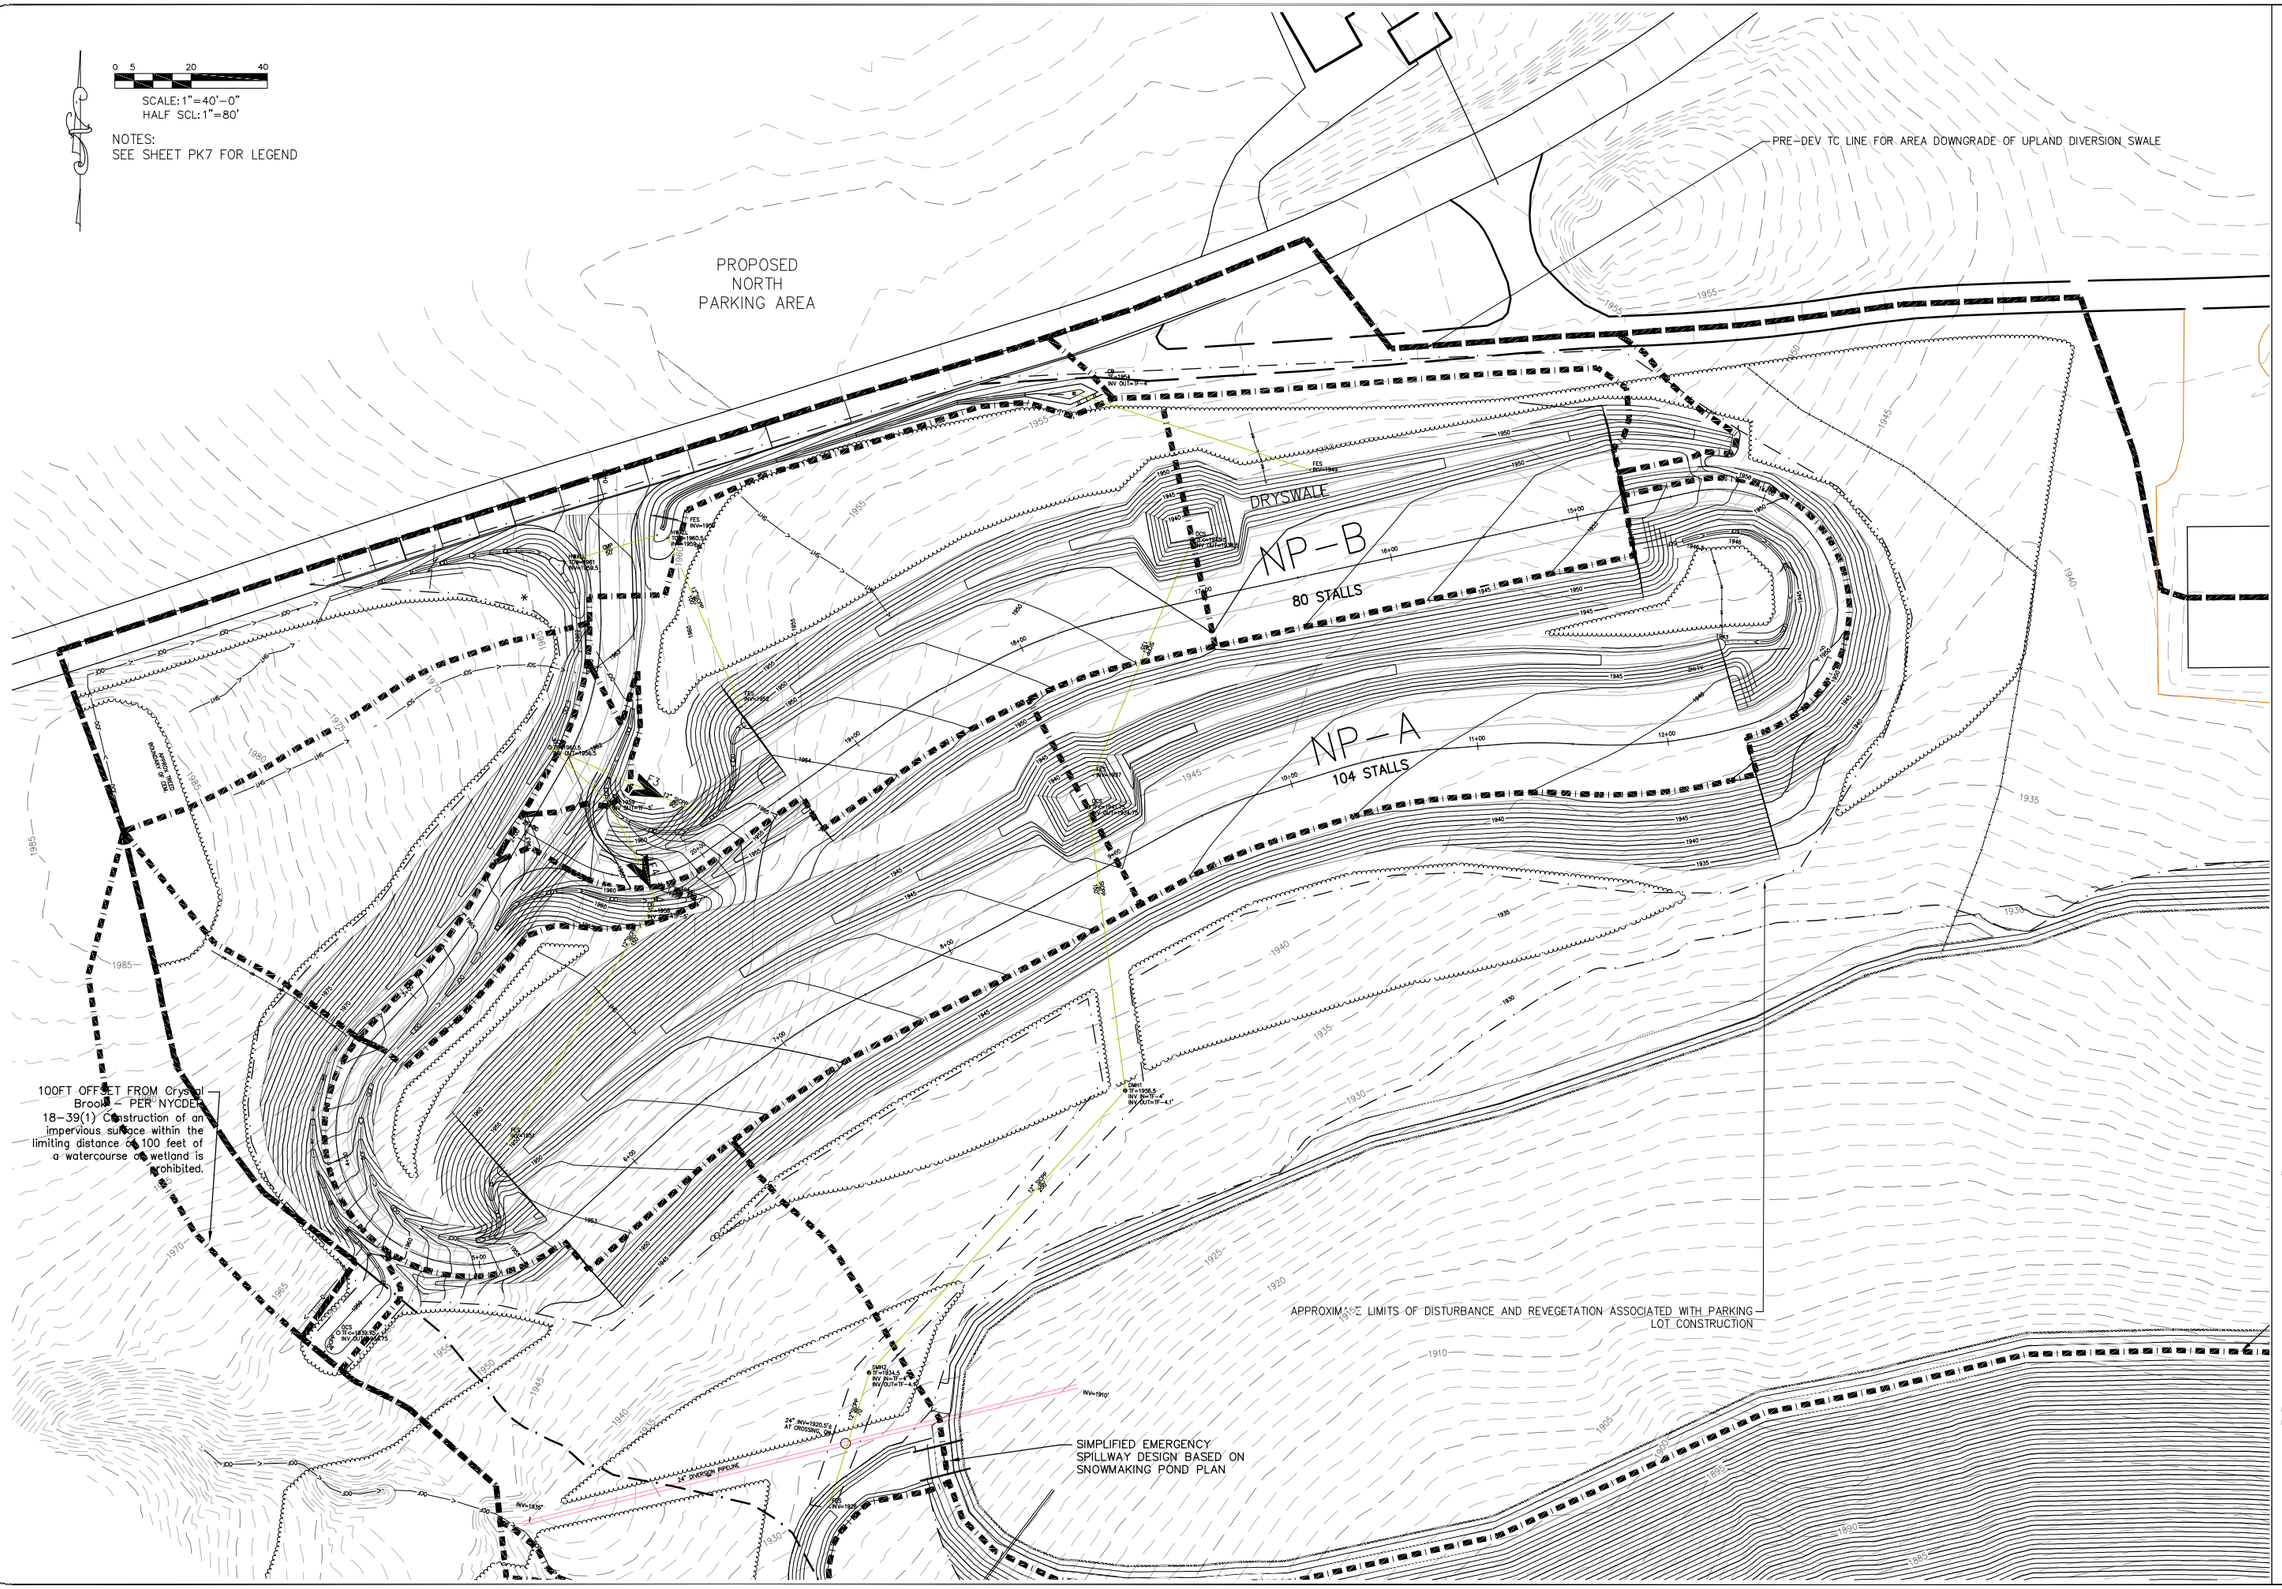


NYS Department of Environmental Conservation
Bureau of Design & Construction

Belleayre Mtn. Ski Center UMP
Proposed North Parking - Stormwater Management System
JANUARY 2011

PK5