ATTACHMENT 1

Subsurface Investigation Plan

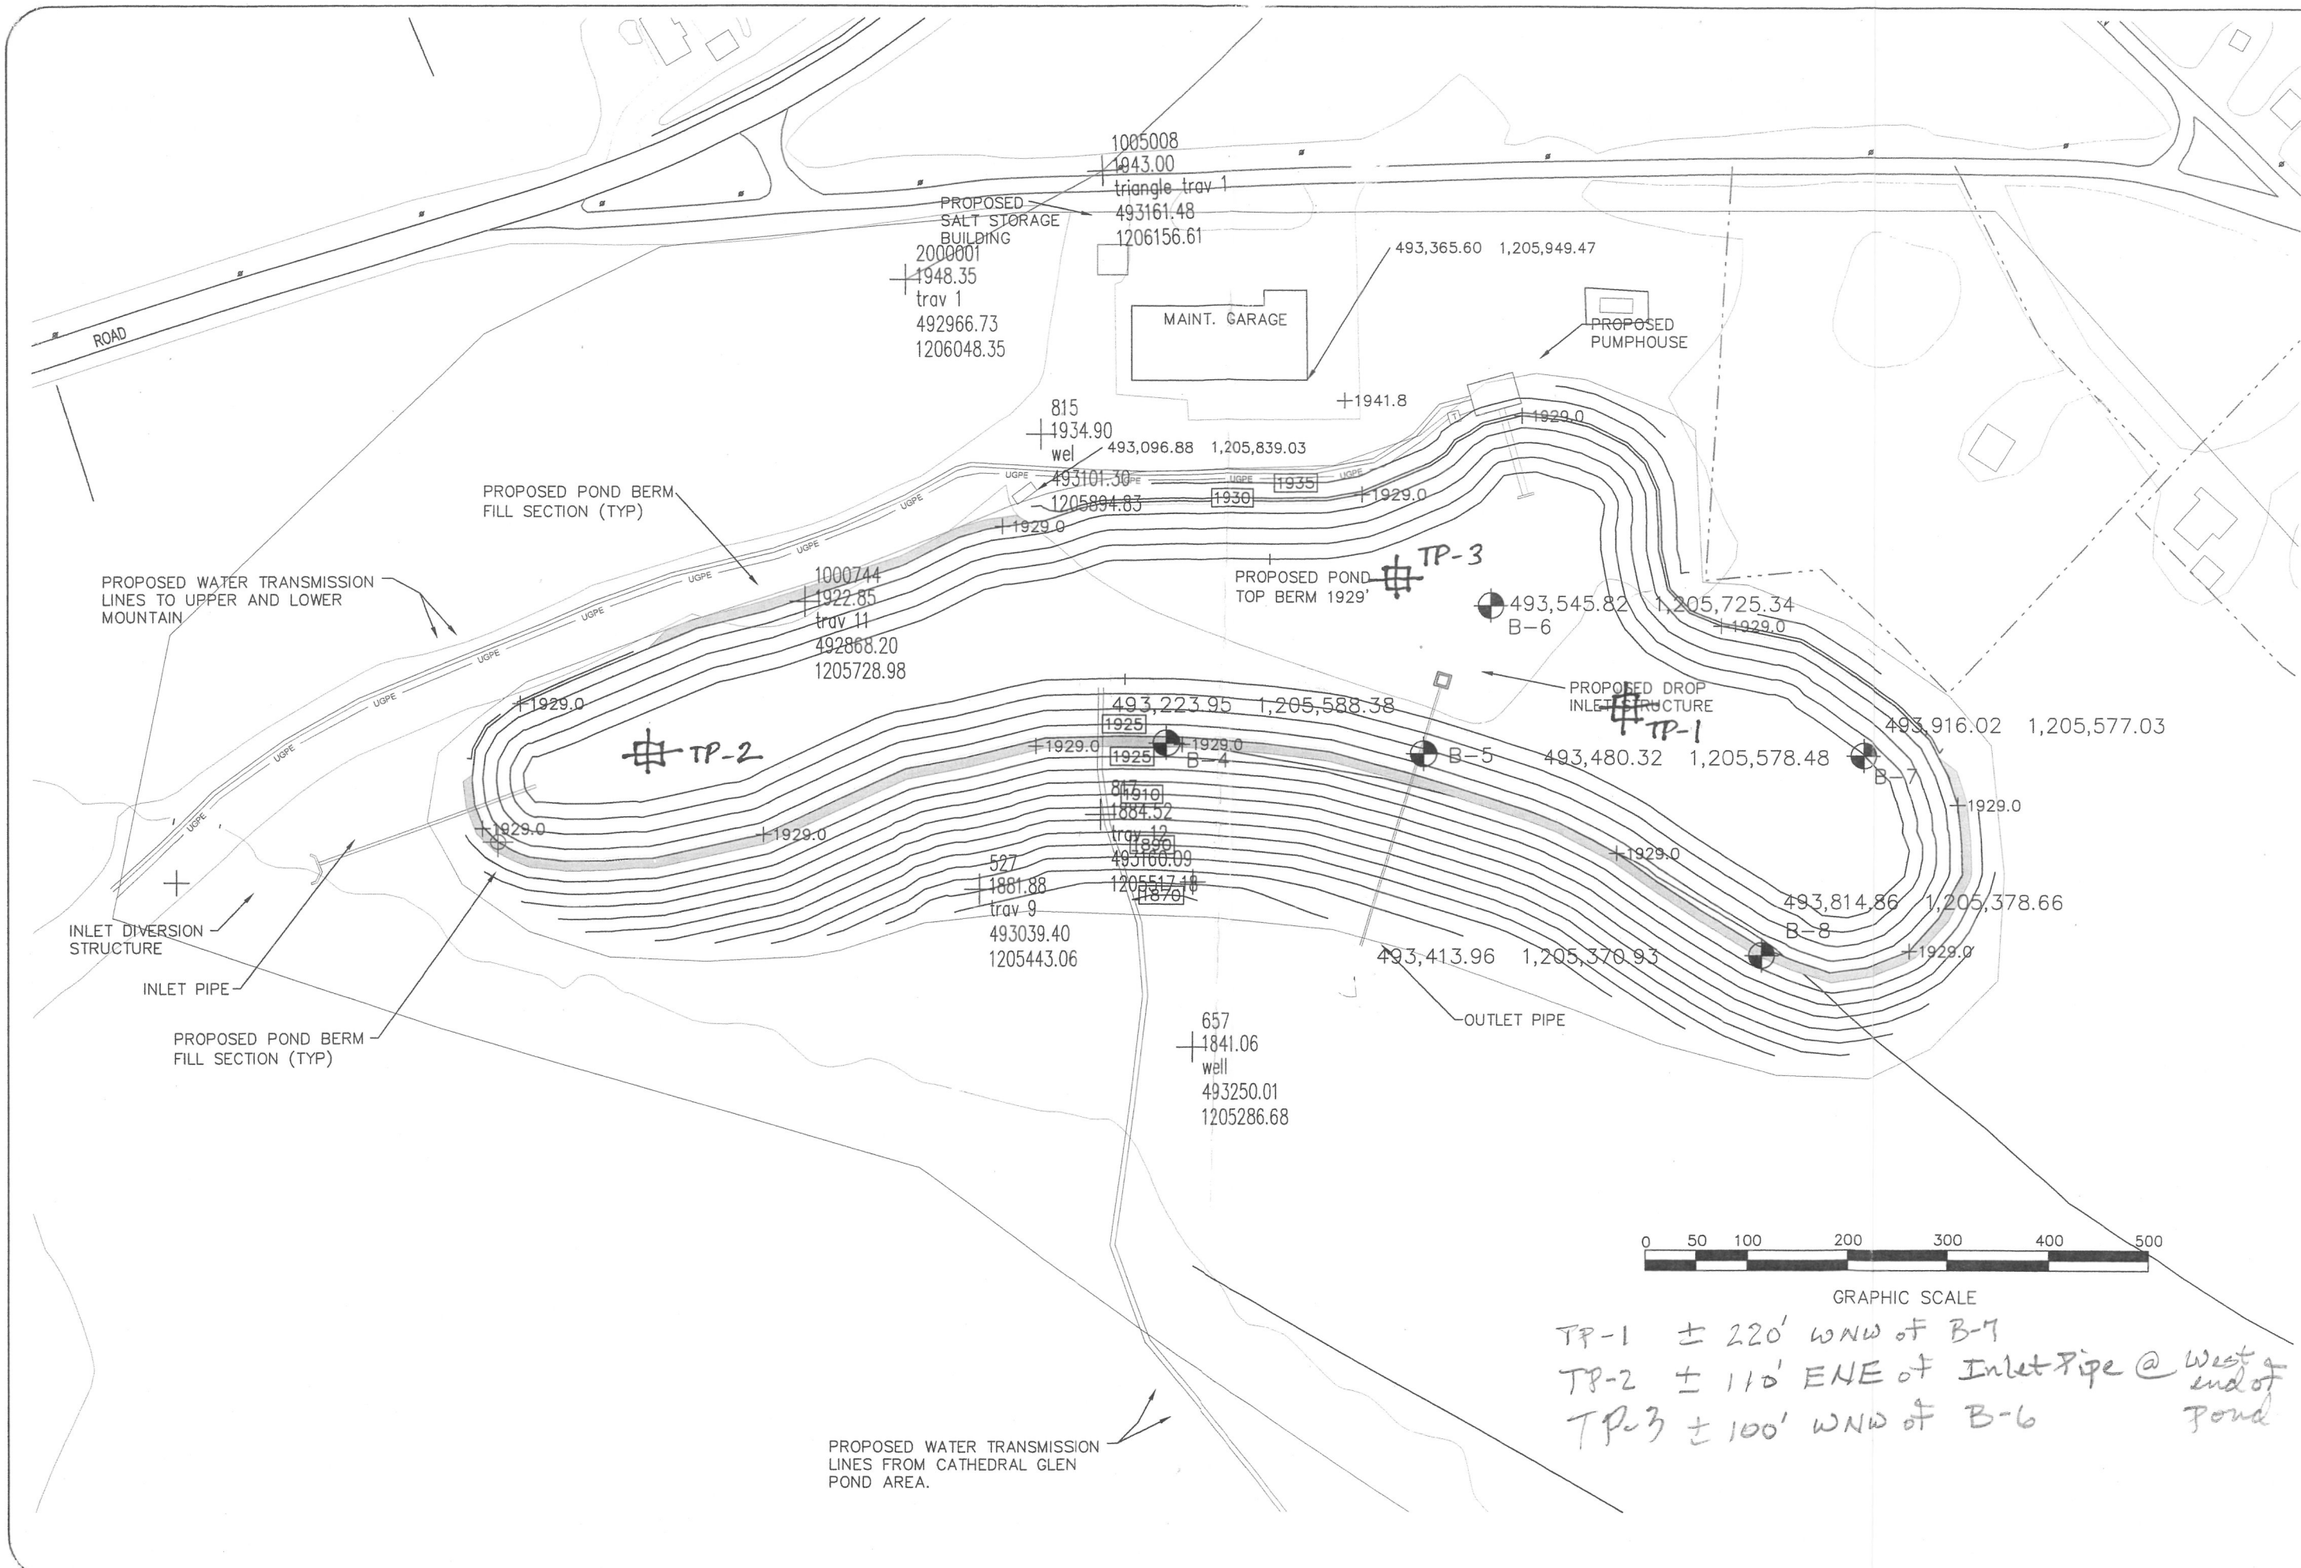

TP-1 ± 220' WNW of B-7
TP-2 ± 110' ENE of Inlet Pipe @ West end of Pond
TP-3 ± 100' WNW of B-6

Belleayre Mtn.Ski Center UMP
Proposed Pond

NYS Department of Environmental Conservation
Bureau of Design & Construction