XREFS: DLP-BPOND.DWG

PROJECT NUMBER: 10.____

CAD DWG. FILE NAME: OPERATIONS PLAN.DWG

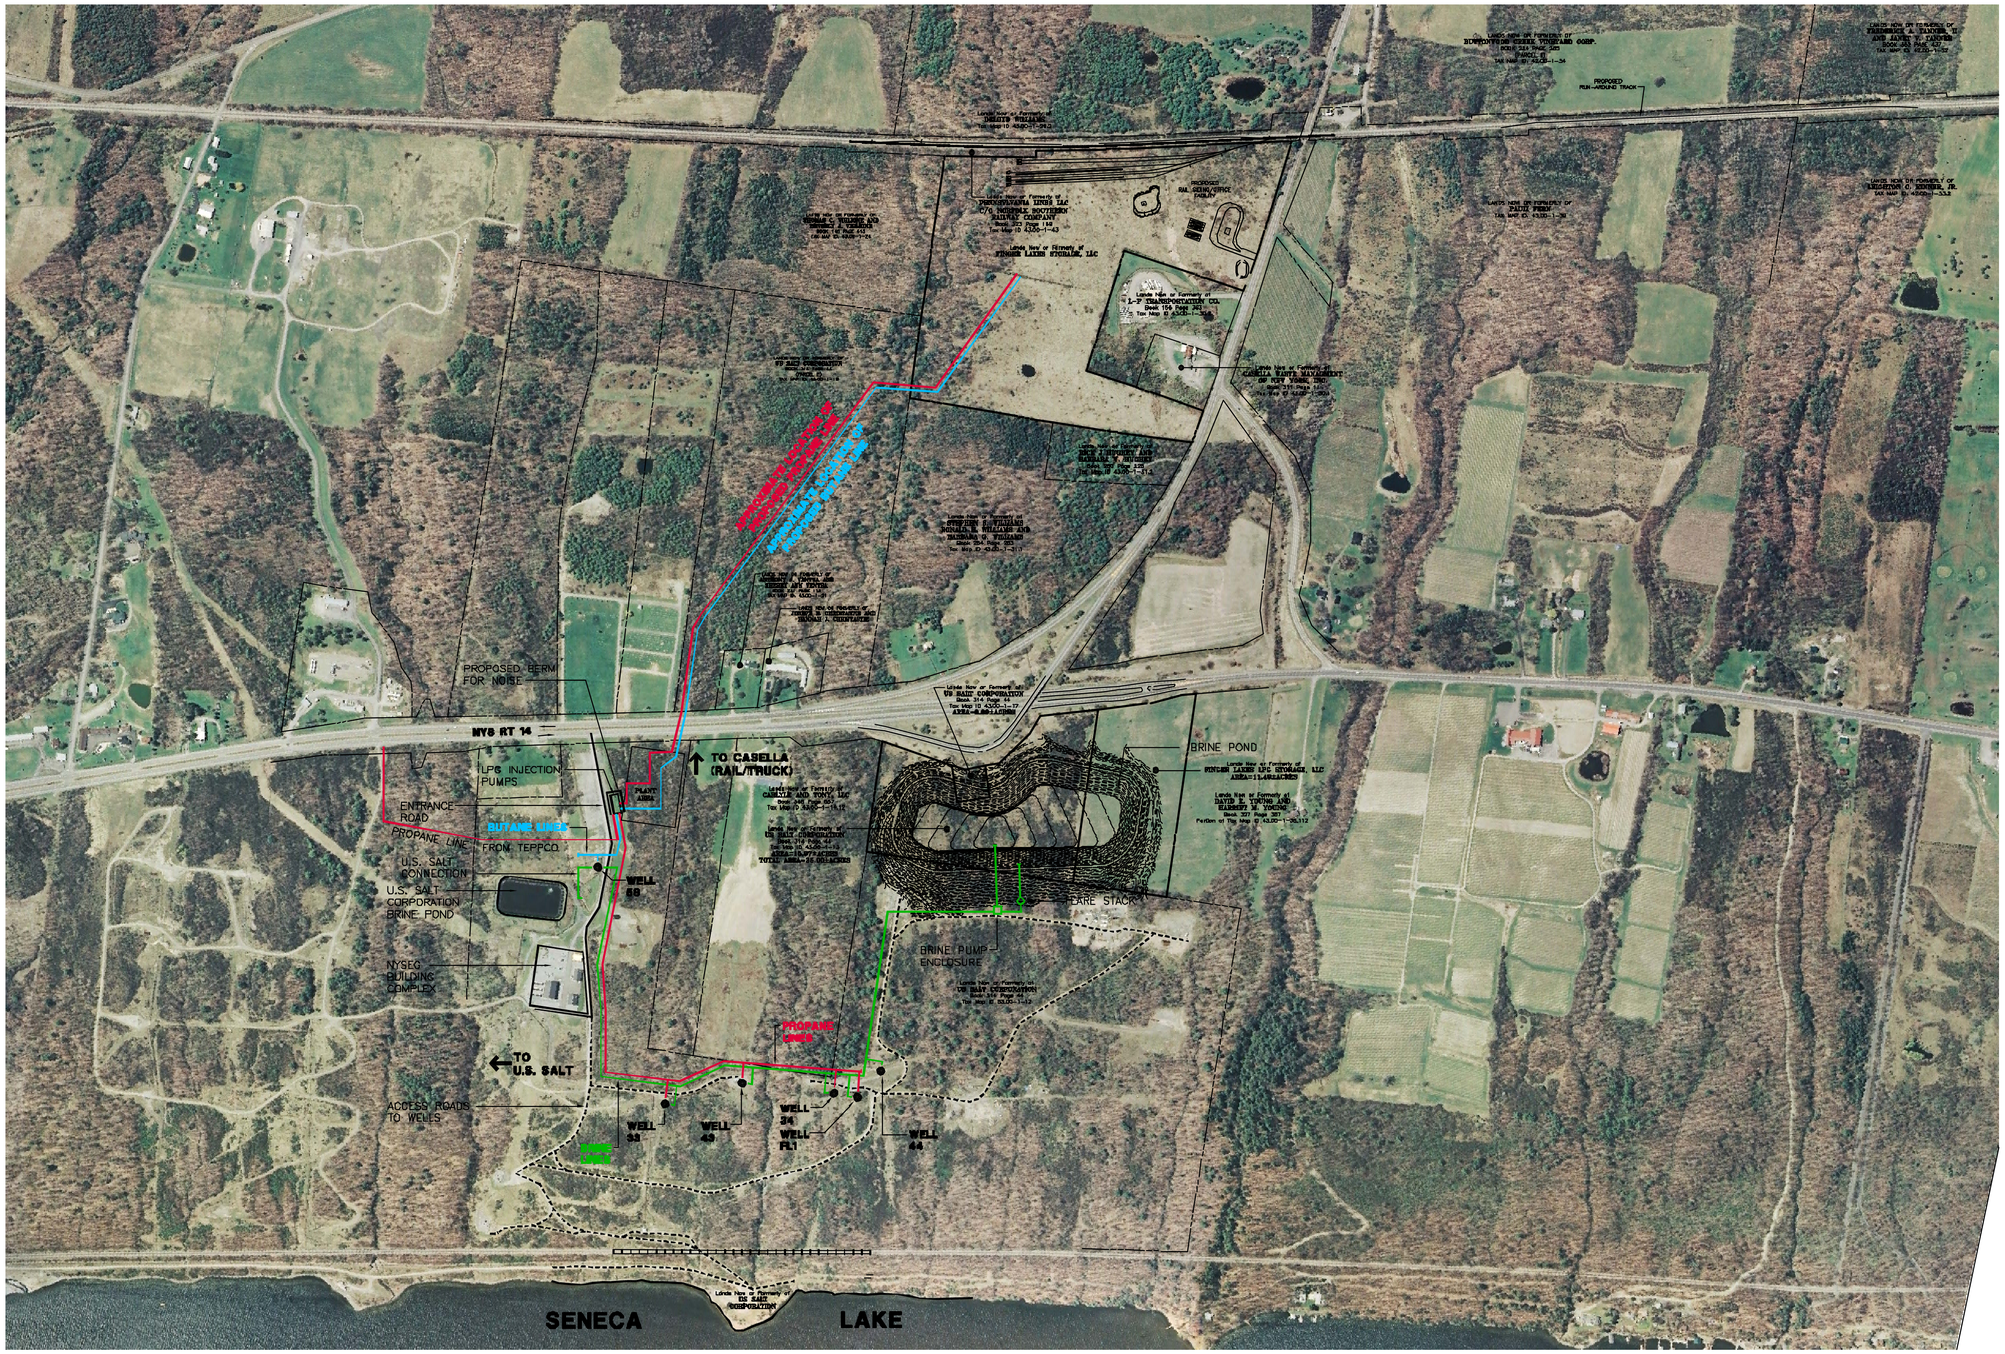

BAR SCALE

400 0 200 400 800

1 inch = 400 ft.

"ONLY COPIES OF THIS MAP SIGNED IN RED INK AND EMBOSSED WITH THE SEAL OF AN OFFICER OF C.T. MALE ASSOCIATES, P.C. OR A DESIGNATED REPRESENTATIVE SHALL BE CONSIDERED TO BE A VALID TRUE COPY".

DATE	REVISIONS RECORD/DESCRIPTION	DRAFTER	CHECK	APPR.
	1			
	2			
	3			
	4			
	5			
	6			
	7			
	8			
	9			

UNAUTHORIZED ALTERATION OR ADDITION TO THIS DOCUMENT IS A VIOLATION OF THE NEW YORK STATE EDUCATION LAW.

© 2010 C.T. MALE ASSOCIATES, P.C.

DESIGNED : TJH
DRAFTED : DLP
CHECKED : TJH
PROJ. NO: 08.8696
SCALE : 1"=400'
DATE : FEB. 24, 2011

SITE OPERATIONS PLAN

FINGER LAKES STORAGE, LLC
BRINE POND

TOWN OF READING — SCHUYLER COUNTY, NEW YORK

C.T. MALE ASSOCIATES, P.C.
50 CENTURY HILL DRIVE, LATHAM, NY 12110
518.786.7400 * FAX 518.786.7299
ARCHITECTURE & BUILDING SYSTEMS ENGINEERING * CIVIL ENGINEERING
ENVIRONMENTAL SERVICES * SURVEY & LAND INFORMATION SERVICES

FIG2

SHEET 1 OF 1

DWG. NO: NONE