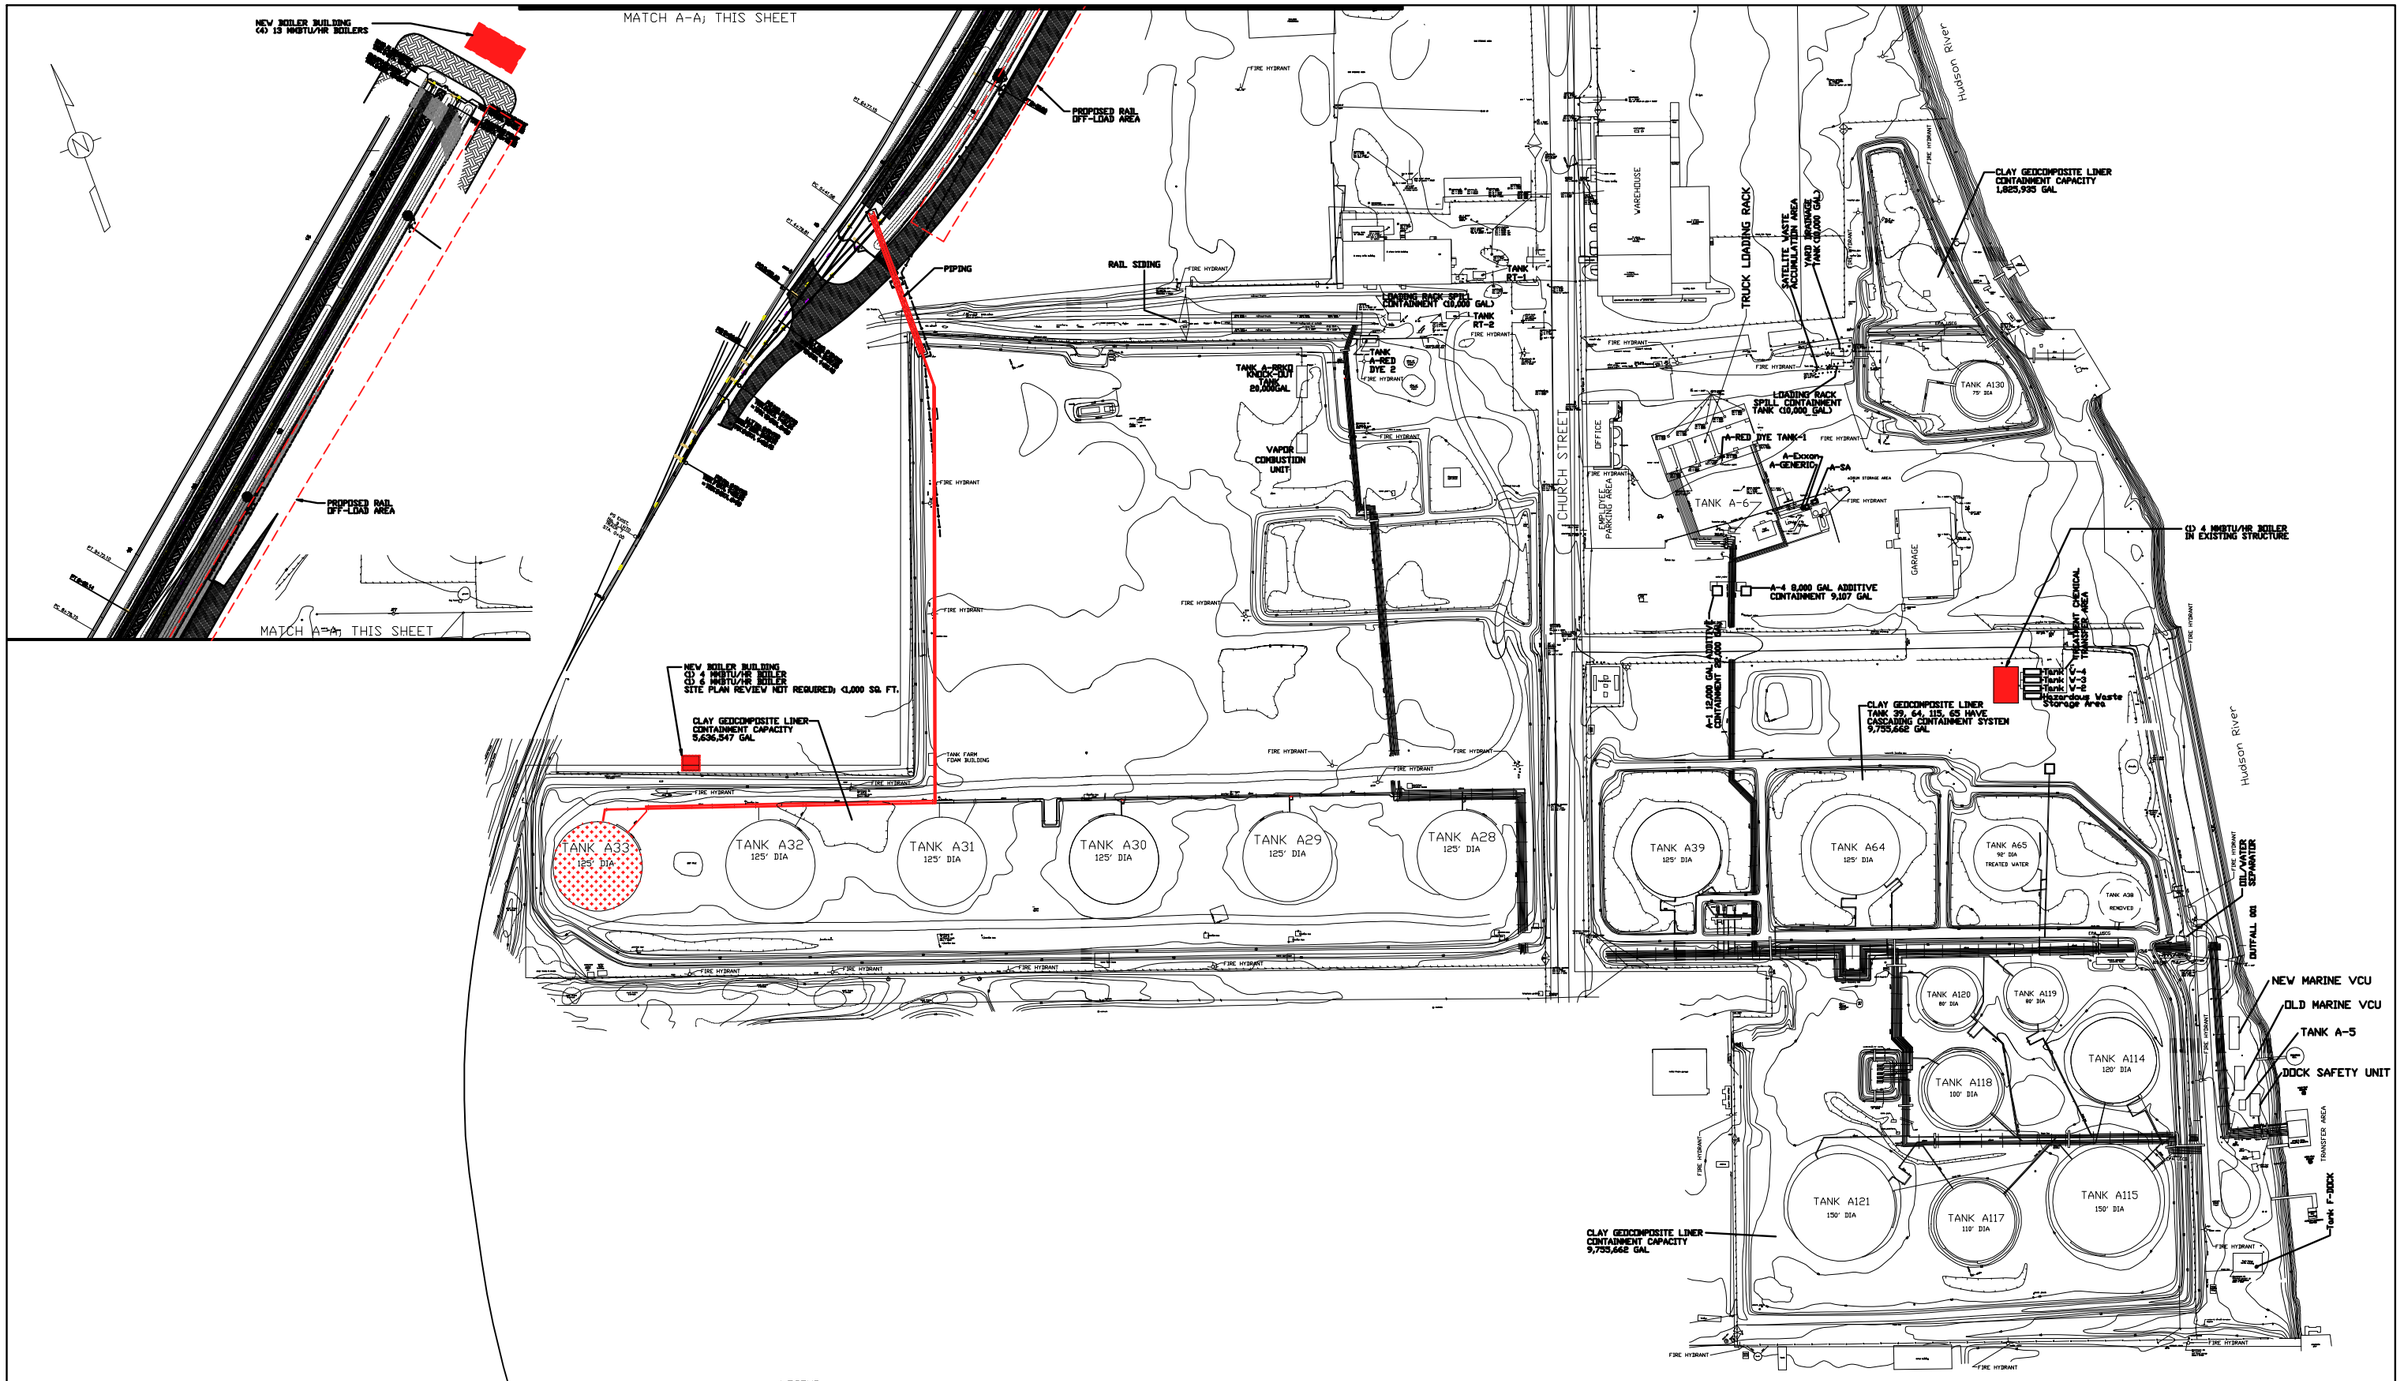

LEGEND:

- CHAIN LINK FENCE
- FIRE HYDRANT
- LIGHT
- POSTS
- FIRE HOSE
- LIMITS OF DISTURBANCE

100 0 50 100 200 400

(IN FEET)
1 inch = 100 ft.

1 SP-1 **ALBANY TERMINAL SITE PLAN**
SCALE: AS SHOWN

SPEC CONSULTING, LLC
340 NORTHERN BLVD.
ALBANY, NY 12204
PHONE: 518.438.8000
FAX: 518.438.8007

FIRM	FIRM	FIRM
DRN	CKD.	APPD.
ENVIRO NB		
ENVIRO NB		
ENVIRO NB		

DIAGRAM #1
PORT OF ALBANY TERMINAL SITE PLAN