OPTION PS-3

WEST FLUME

OPTIONS PS-1 & PS-2

OPTIONS
PS-1 & PS-2

30" FORCE MAIN
(APPROX LOCATION)

Key Plan

800 400 0 800 1600

SCALE: 1"=800'

FIGURE 3

Honeywell

ONONDAGA COUNTY
SYRACUSE, NEW YORK

SLURRY PIPELINE
PLANT SITE ALTERNATIVES
CENTRAL SEGMENT

PARSONS

290 ELWOOD DAVIS ROAD, SUITE 312, LIVERPOOL, N.Y. 13088, PHONE: 315-451-9560

FILE NAME: P:\HONEYWELL -SYR\443584 - OPERATIONS\10 TECHNICAL CATEGORIES\10.5 CAD\SLURRY PIPELINE ANALYSIS\SK-443584 SK001.DWG
PLOT DATE: 1/30/2009 11:17 AM PLOTTED BY: RUSSO, JILL

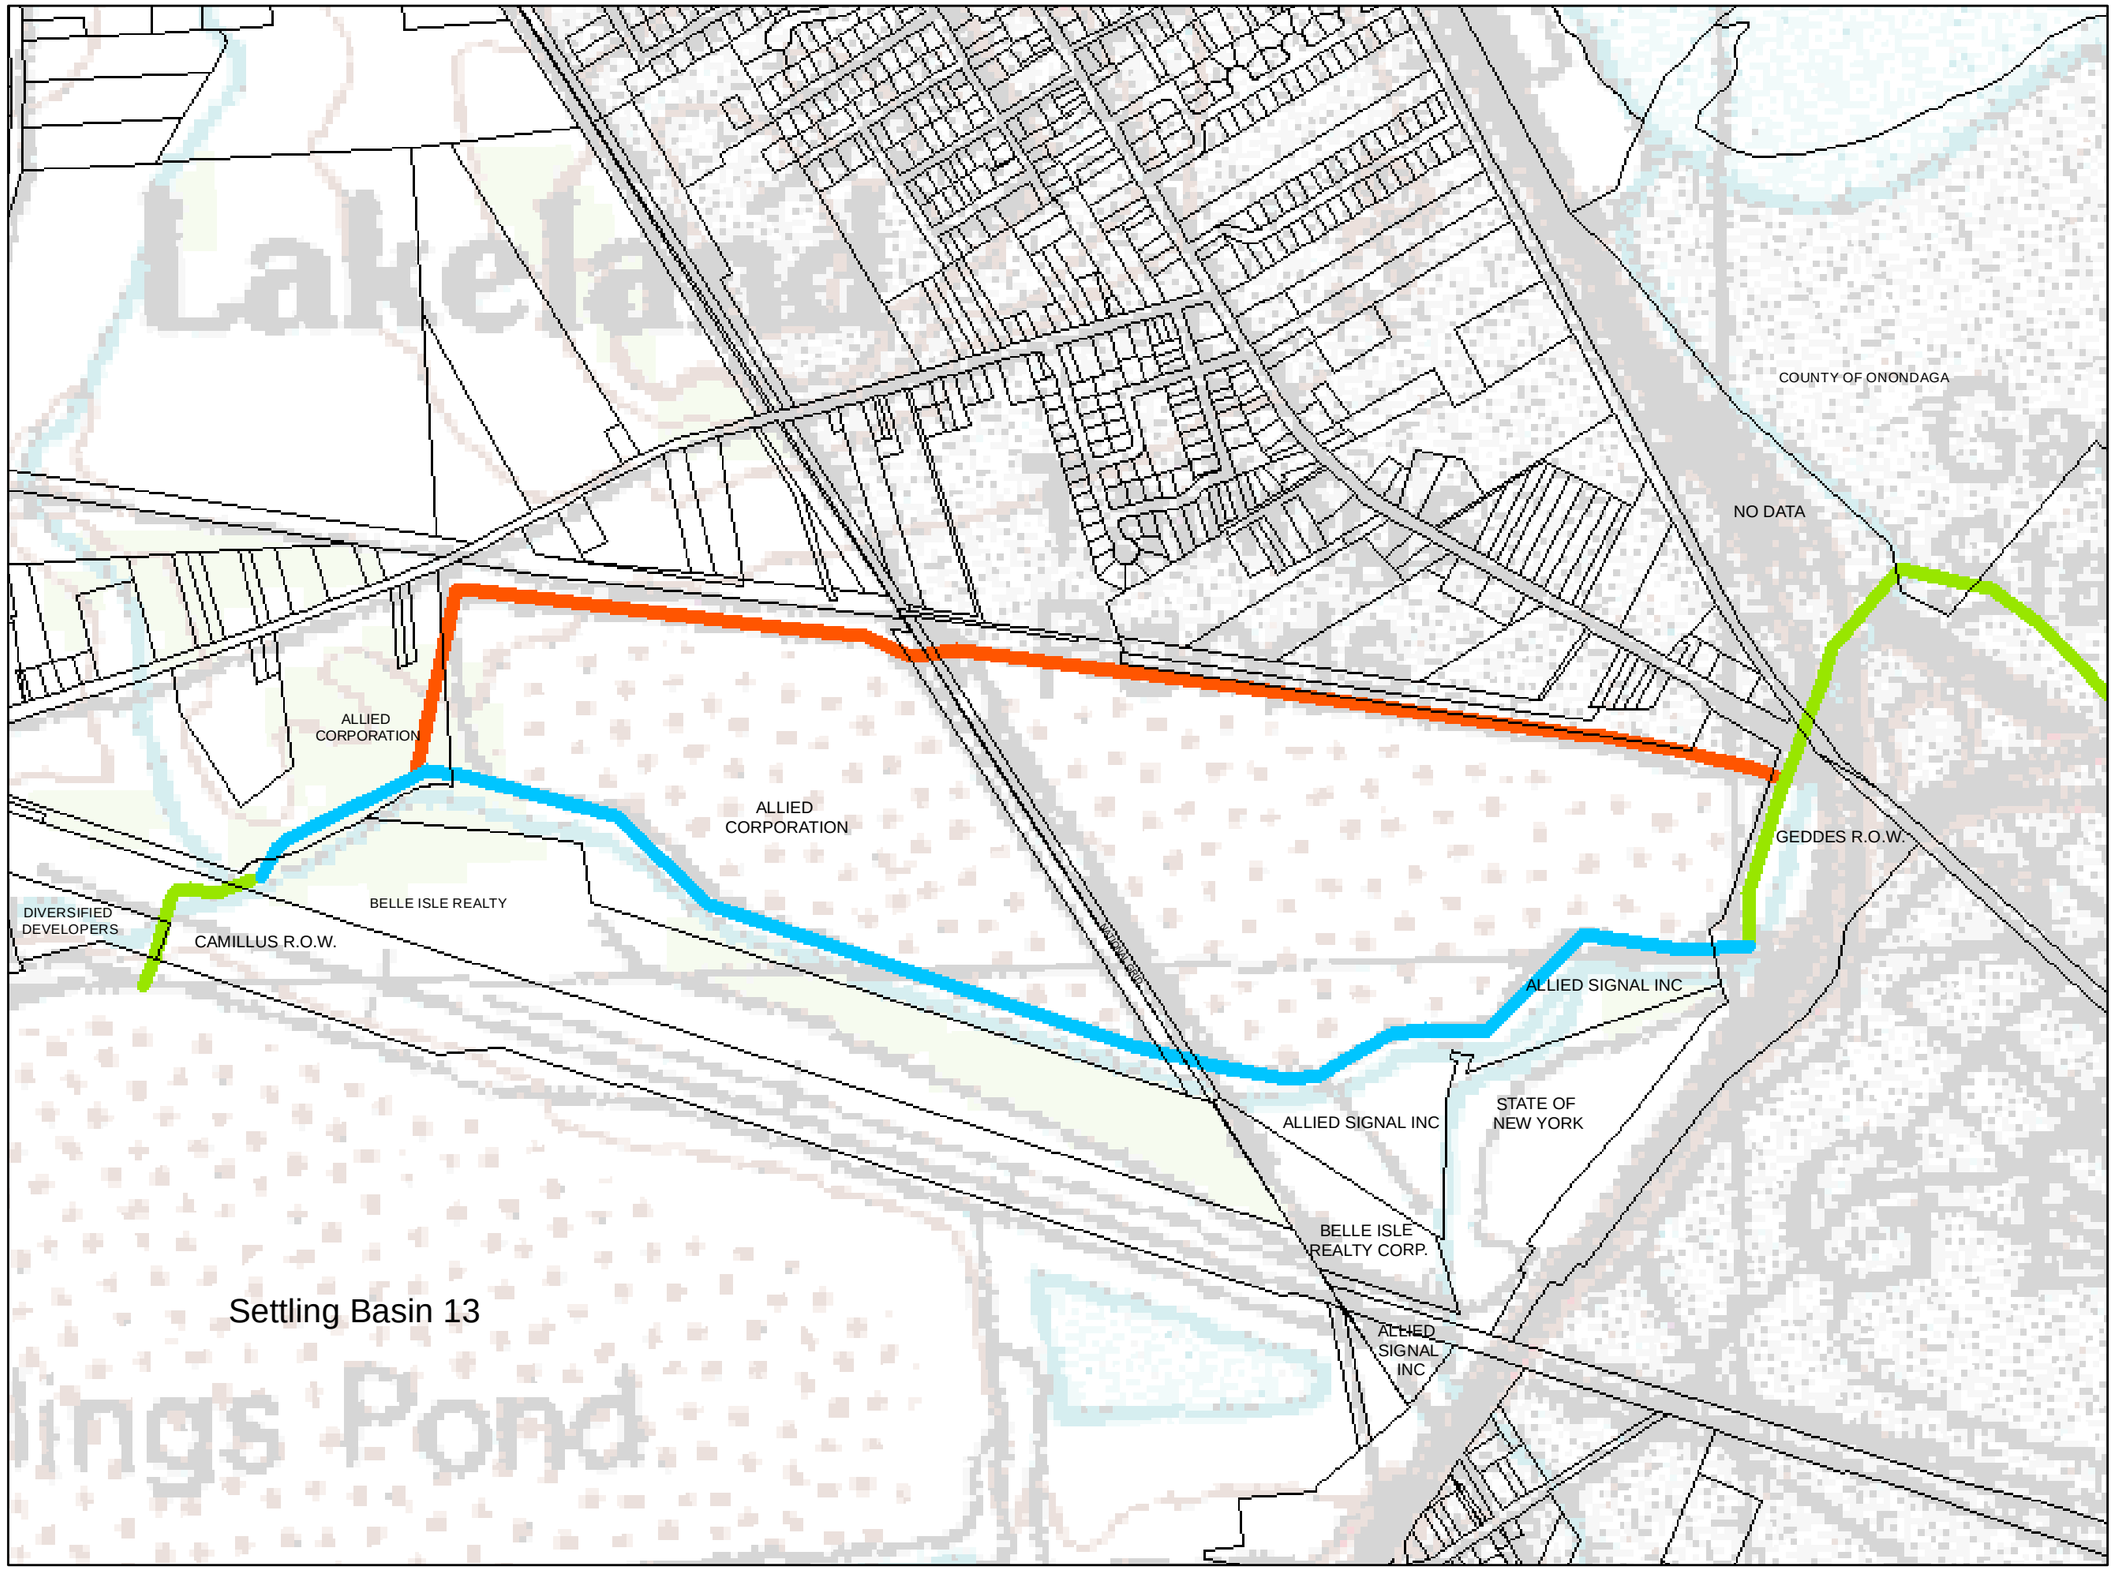

FIGURE 4

Honeywell

Onondaga Lake
Syracuse, New York

Slurry Pipeline
Ninemile Creek Options - Property Map

PARSONS

290 ELWOOD DAVIS RD, SUITE 312, LIVERPOOL, NY 13088 Phone:(315)451-9560

Q:\GIS\GIS_Lake\utilities\NINEMILE_PROPERTY.mxd 12/5/07