N

GRAPHIC SCALE (FEET)

0 0.5 1 MILE

Property Boundary

USGS Schenectady, NY 15' Quadrangle, 1954 (Photorevised 1980)

FIGURE 1

SITE LOCATION

GENERAL ELECTRIC COMPANY
MAIN PLANT
SCHENECTADY, NEW YORK

URS

646 PLANK ROAD SUITE 202
CLIFTON PARK, NEW YORK 12065

LEGEND

- APPROXIMATE PROPERTY LINE
- EXISTING BUILDING
- FORMER BUILDING
- 36 BUILDING NUMBER
- FORMER LANDFILL AREA
- WATER BOUNDARIES
- SEEP AREA

0 450 900

GRAPHIC SCALE IN FEET

Title: GENERAL SITE FEATURES

Location: MAIN PLANT SCHENECTADY, NEW YORK

Client: GENERAL ELECTRIC COMPANY

URS

URS Corporation
28 Corporate Drive, Suite 200
Clifton Park, New York 12065

Drafter: DAD	Date: October 2004
Drg. Size: 11 x 17	Job No.: 38394054.10000

FIGURE 2

P:\In Progress \GE\Main Plant \PRAP \Figures \Fig 2 General Site Features.dwg

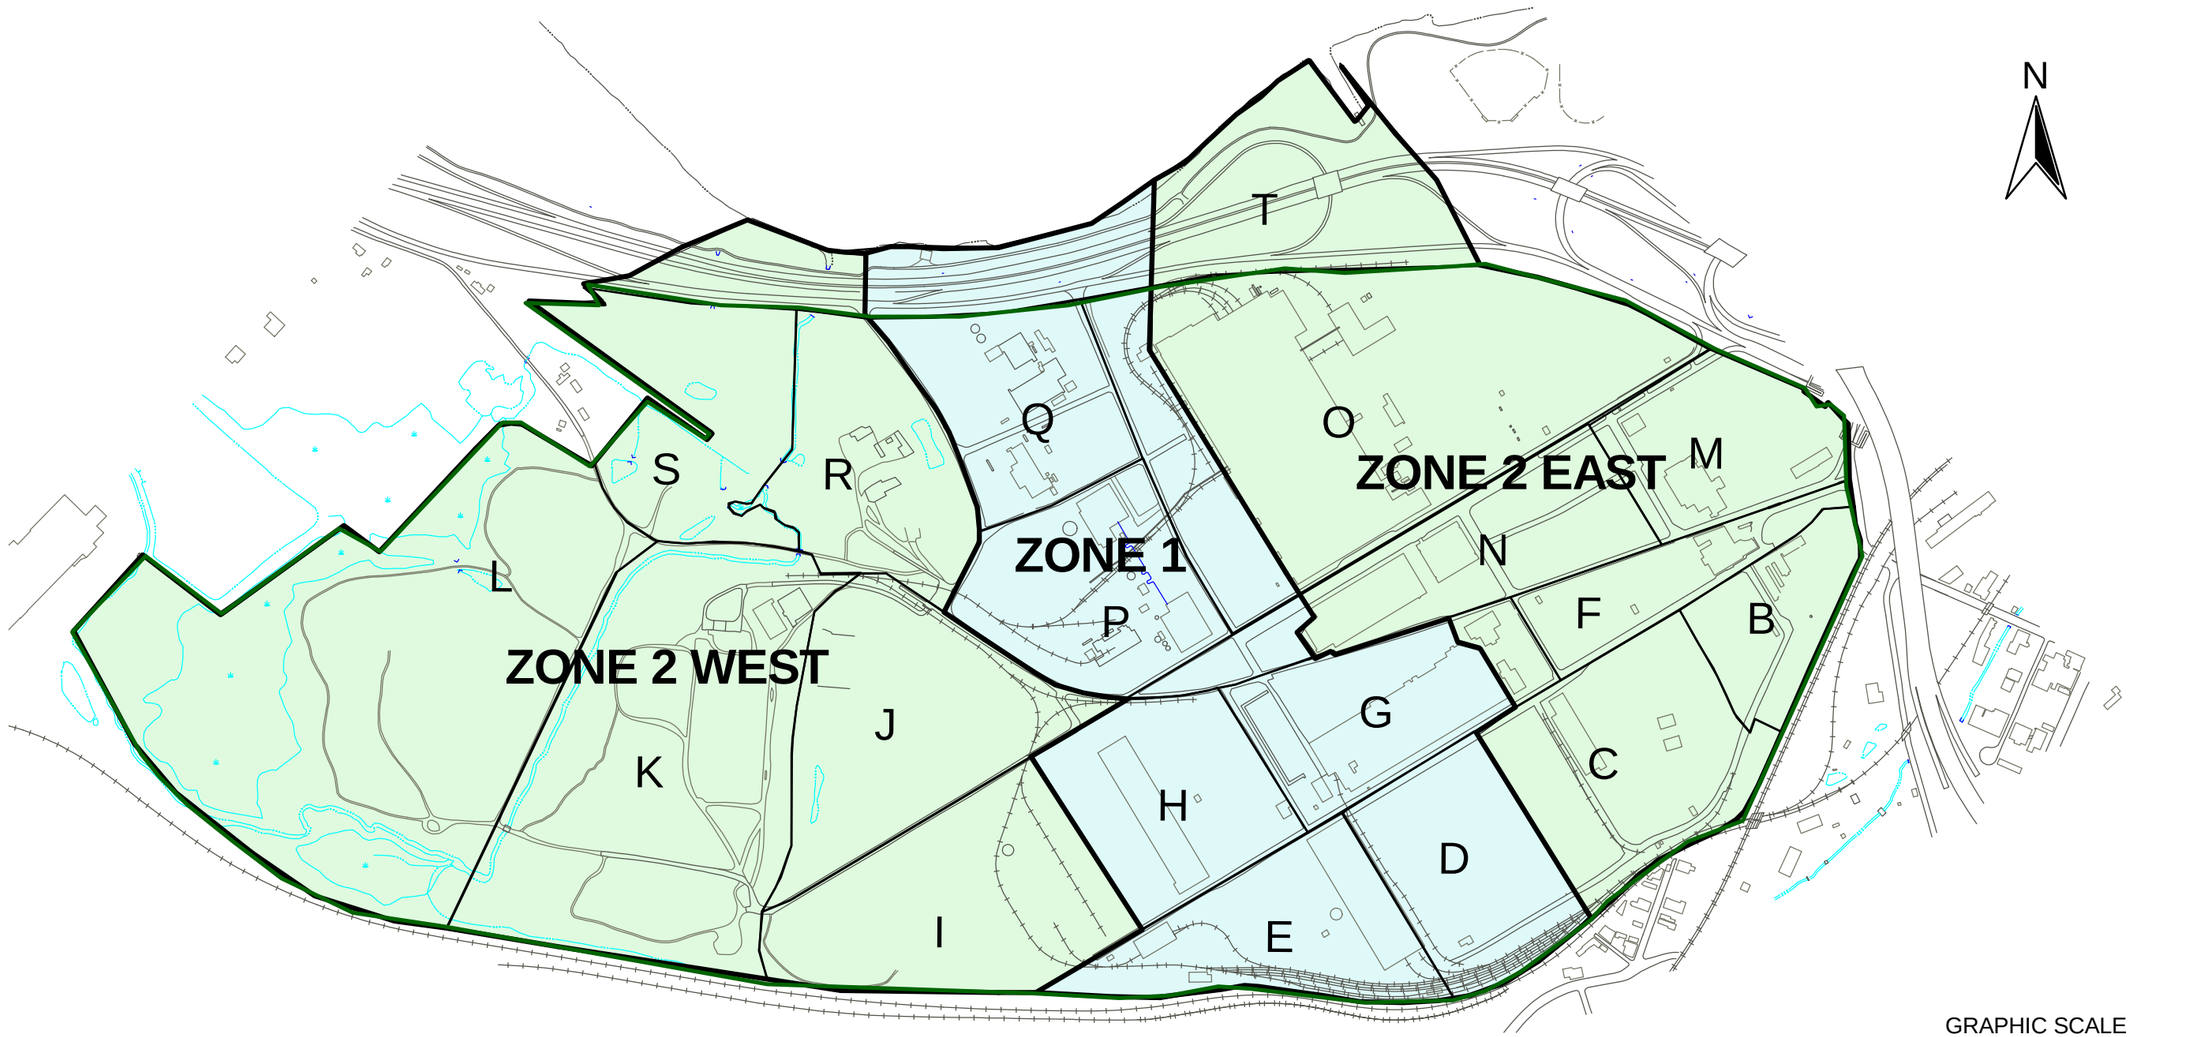

GRAPHIC SCALE

0 400 800 1200 Feet

LEGEND:
- PROPERTY BOUNDARY
- SECTOR BOUNDARIES
- ZONE BOUNDARIES

FIGURE 3

ZONES AND SECTORS

GENERAL ELECTRIC COMPANY
MAIN PLANT
SCHENECTADY, NEW YORK

URS

646 PLANK ROAD SUITE 202
CLIFTON PARK, NEW YORK 12065

P:\Database\GE_Main_Plant\ArcData\PRAP\F3_Zones_&_Sectors.apr