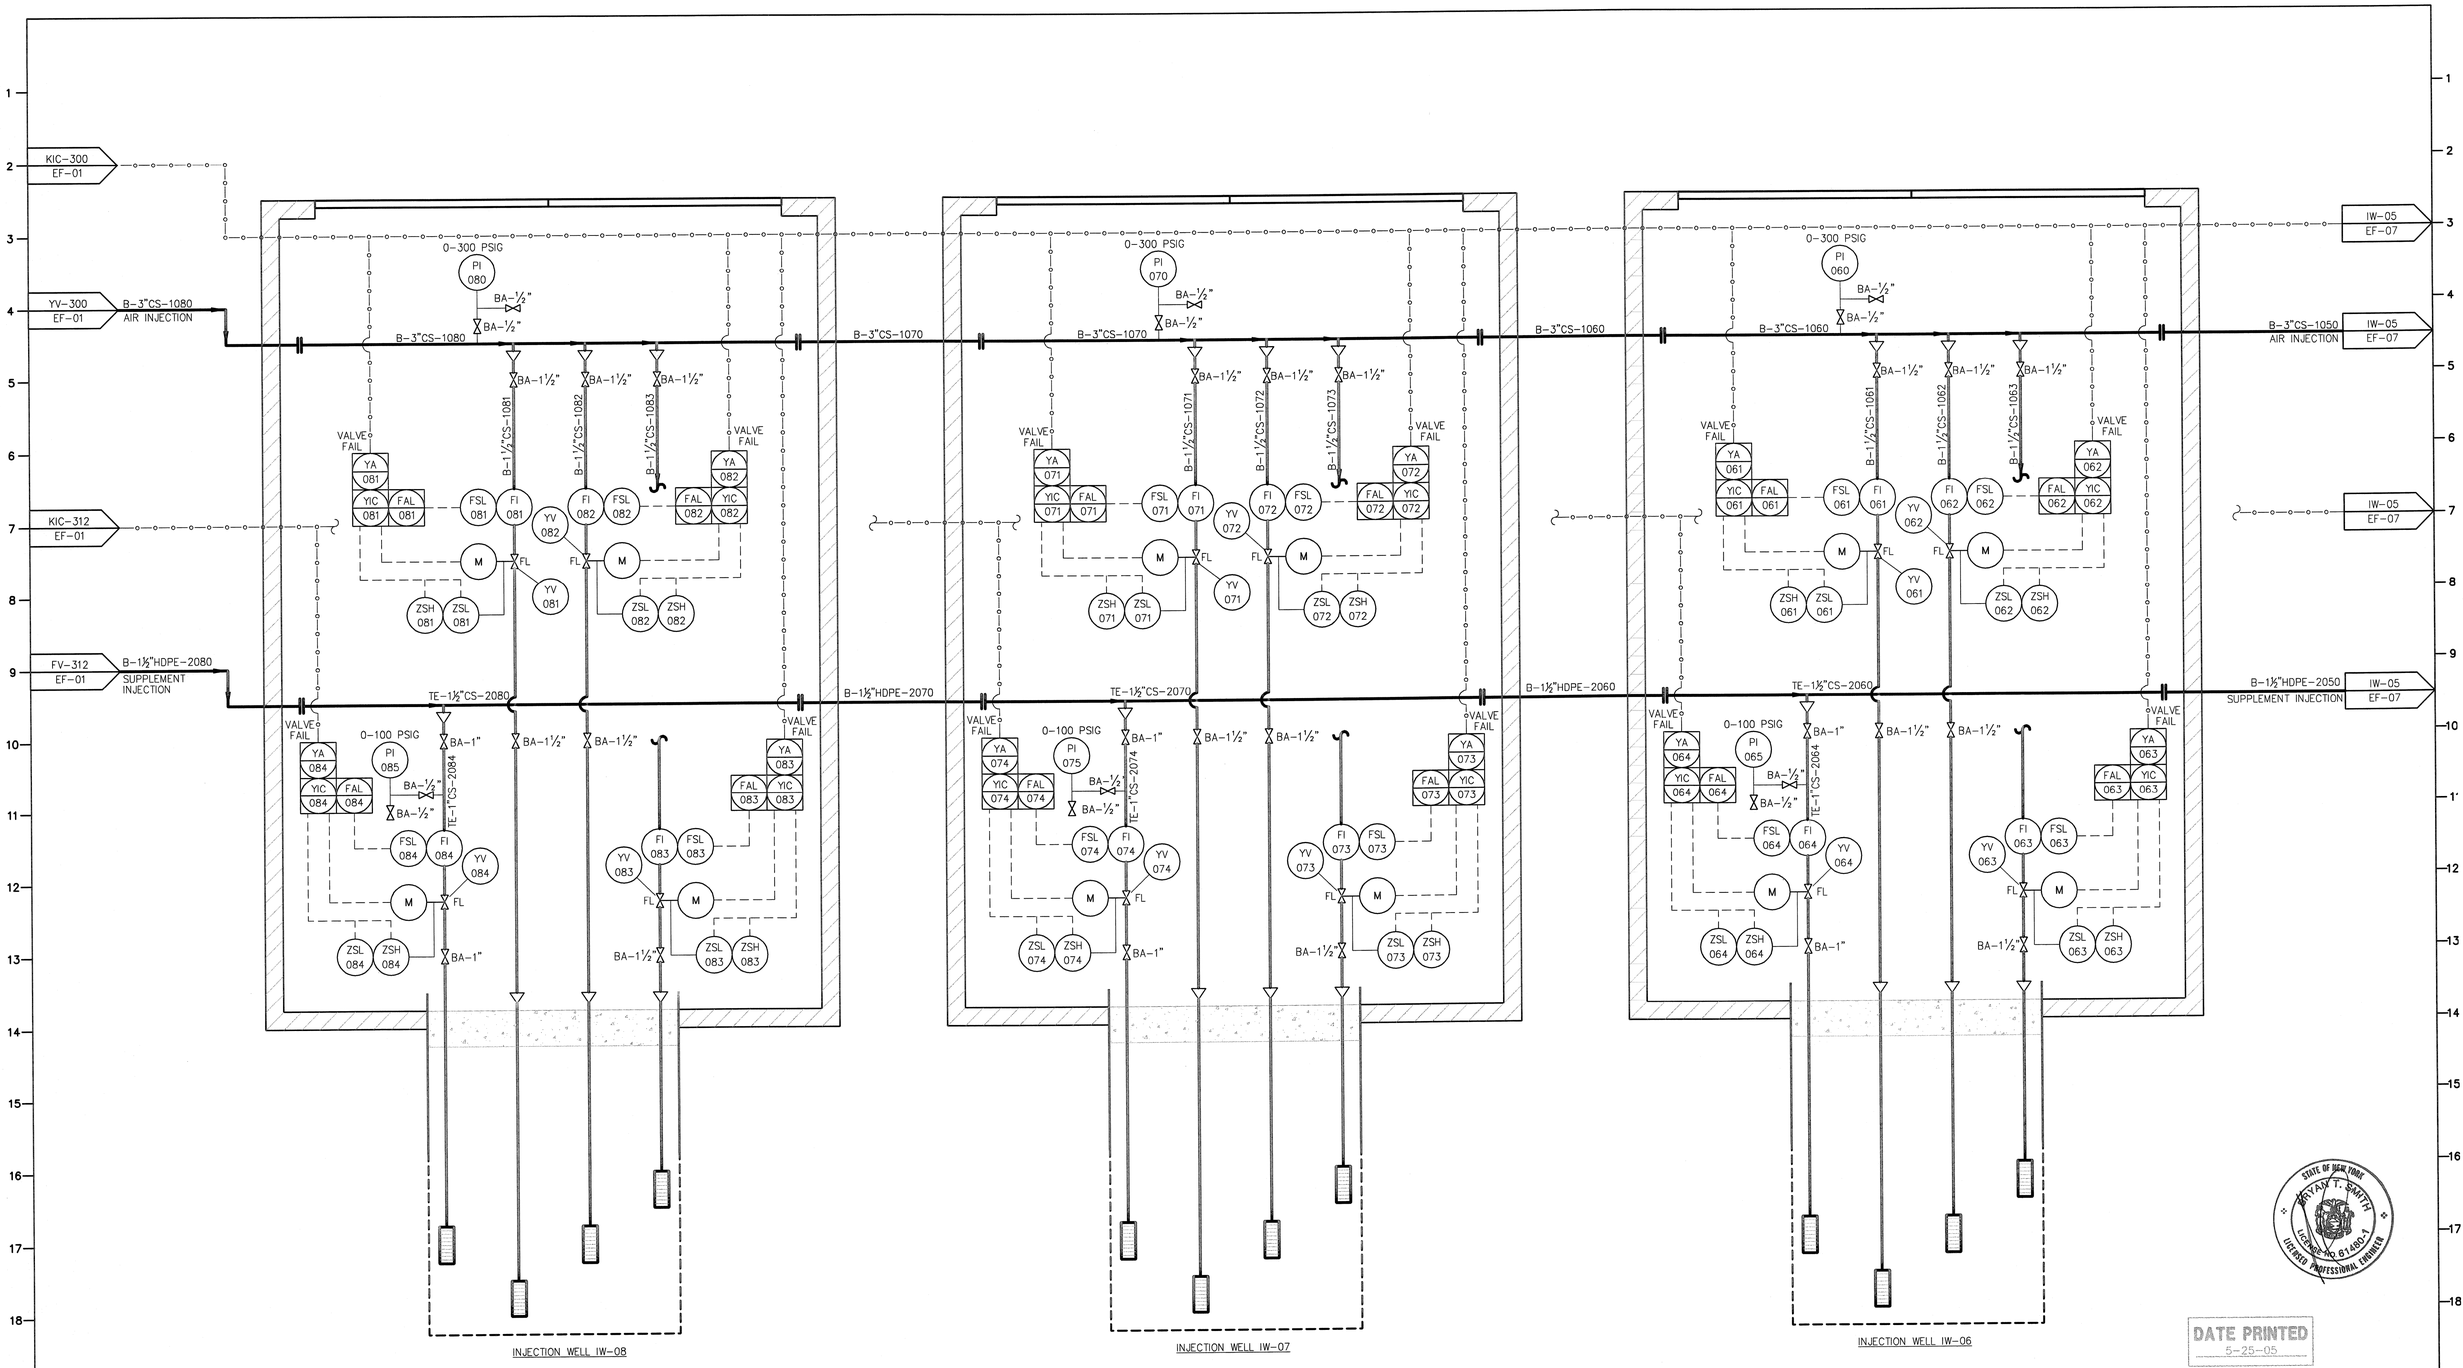

STATE OF NEW YORK
BRYAN T. SEATTER
LICENSED NO. 61480-1
LICENSED PROFESSIONAL ENGINEER

DATE PRINTED
5-25-05

PLANT ID.	1	2	3	4	5	6	7	8	9	10	11	12
NAME												
DISCRIPTION: MATERIAL												
SIZE												
CAPACITY												
TEMP/PRESS												
HP/V/RPM												
WEIGHT												
MANUFACTURE												
MODEL												
VENDOR												

No	Revision	Date	Initial

100% REVIEW DRAWINGS
NOT FOR CONSTRUCTION

HOOKER/RUCO SITE
HICKSVILLE, NEW YORK

BIOSPARGE TREATMENT SYSTEM

ENGINEERING FLOW SHEET
NORTH FENCE INJECTION WELLS

CRA Infrastructure & Engineering, Inc.

Source Reference:			Date: SEPTEMBER 2003
Project Manager: J. KAY	Reviewed By:	Designed By: B.A. BEEBE	Drawn By: B.A. BEEBE
Scale:	Project No: 06883-10	Report No: 045	Drawing No: EF-06

06883-10(045)EF-NF006 MAY 24/2005