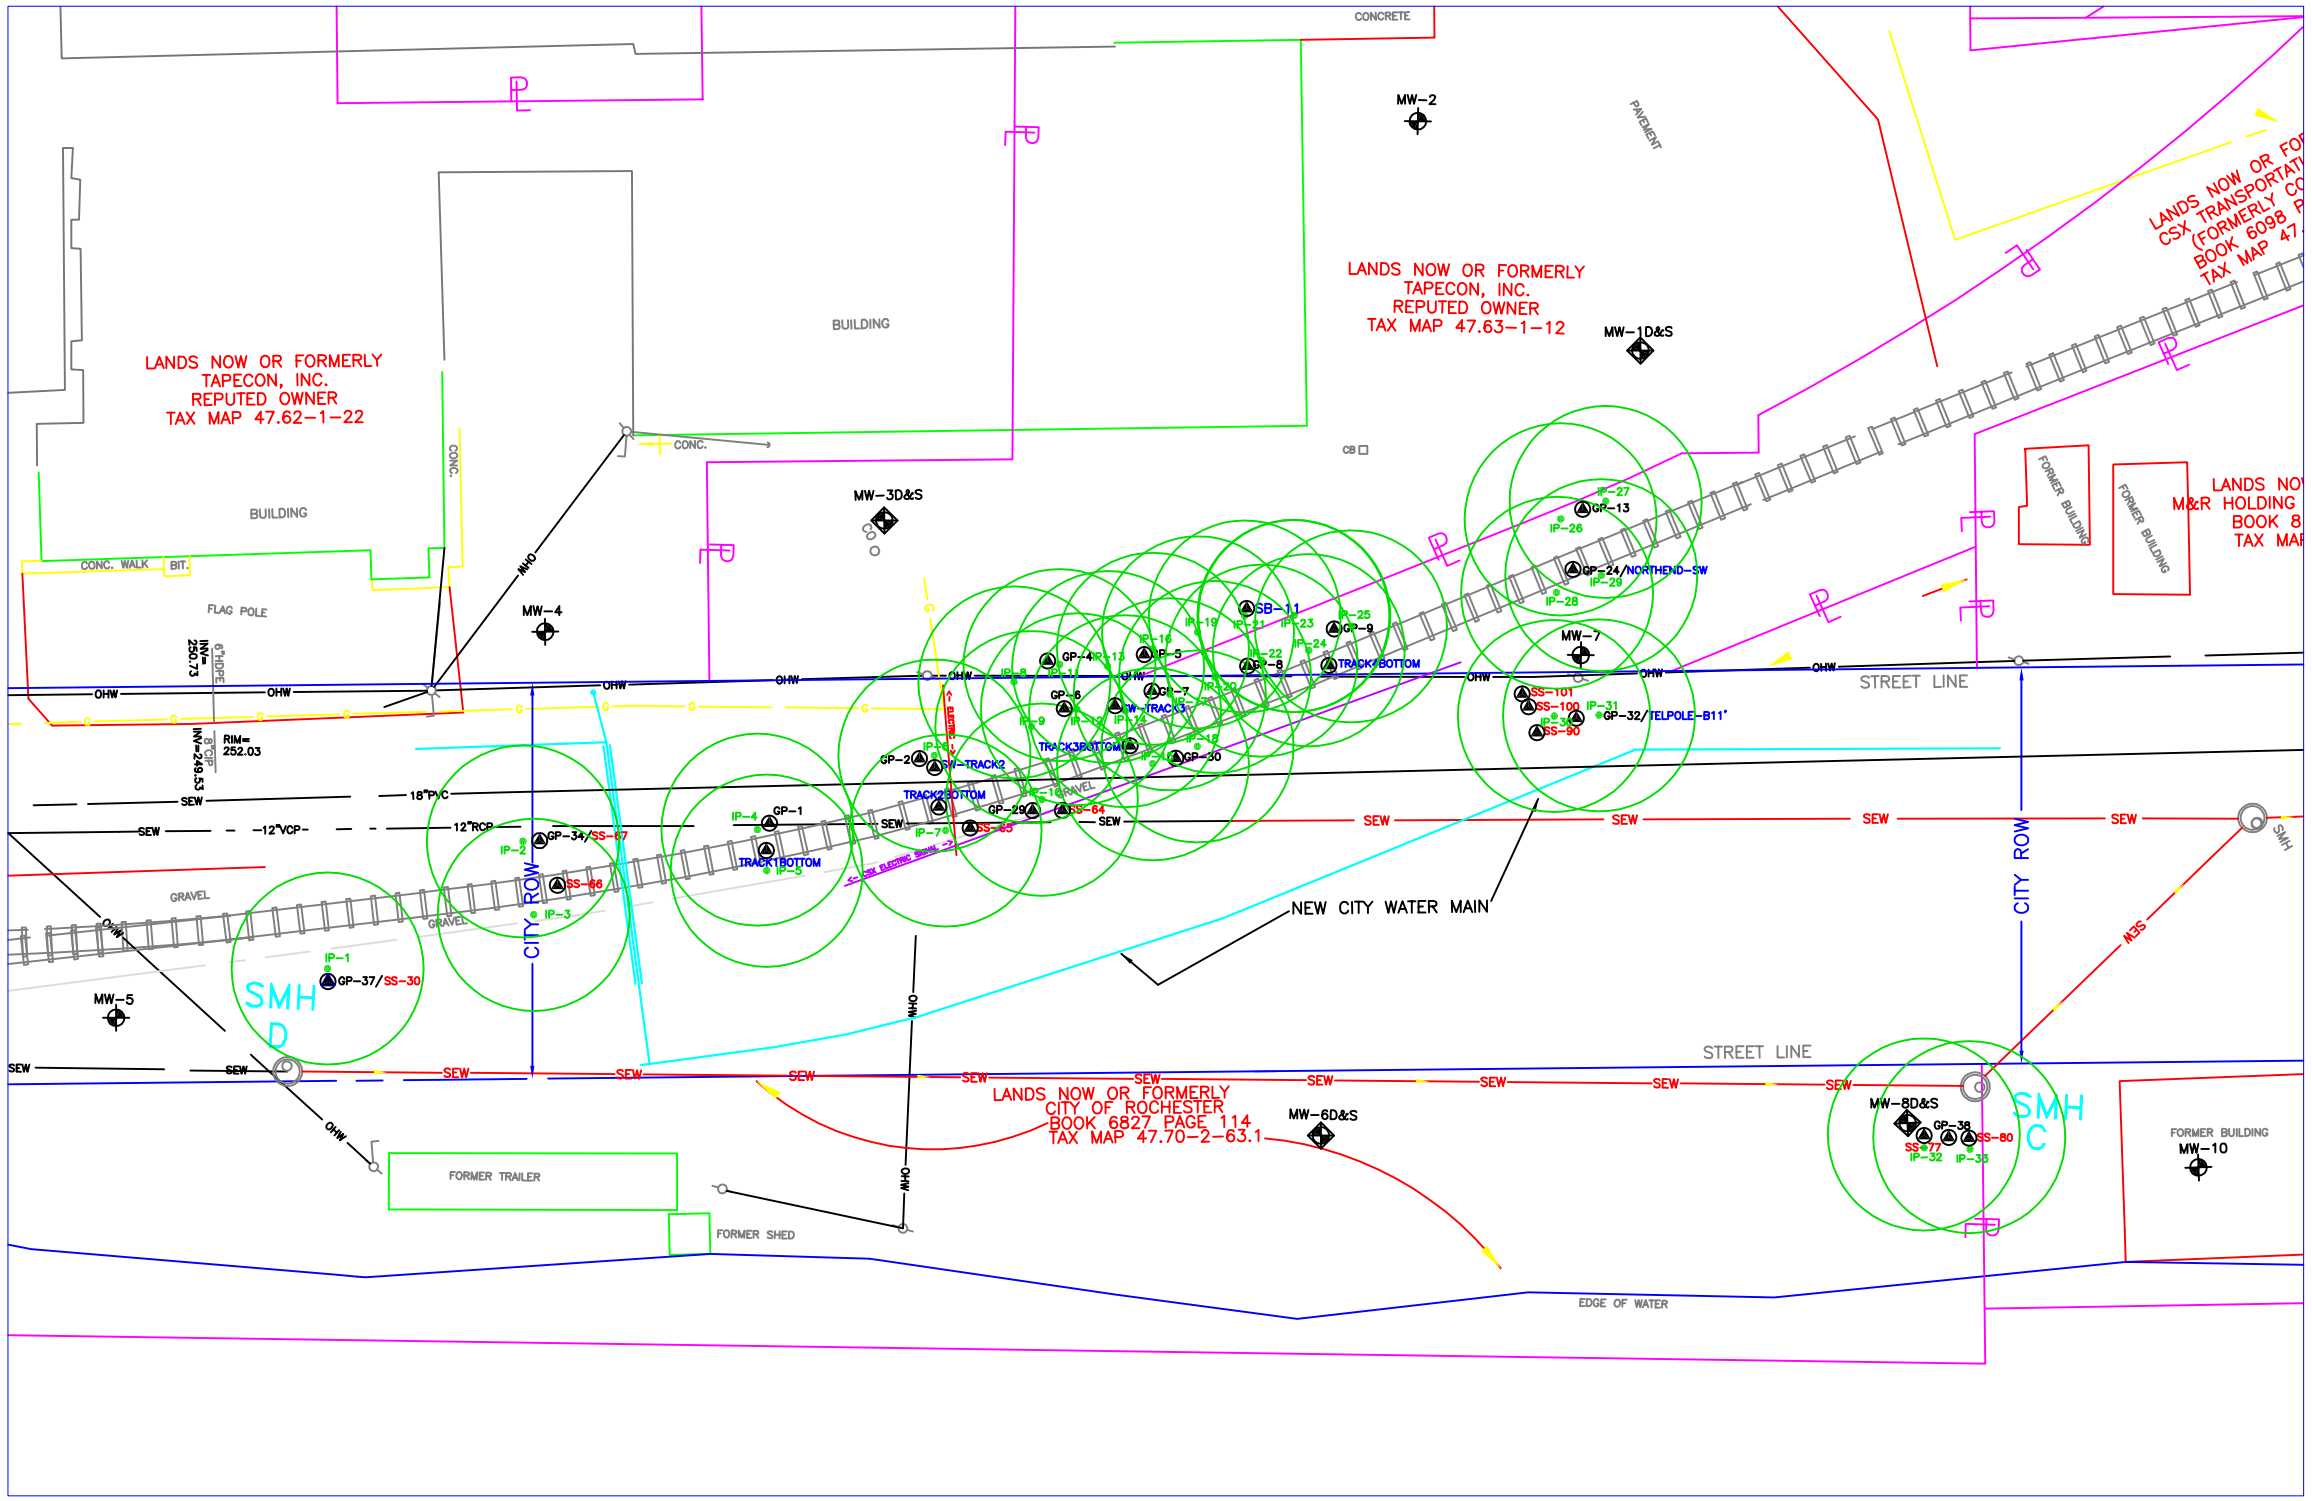


## LEGEND

| | |
|---|---|
| CB | CATCH BASIN |
| —SEW— | UNDERGROUND SEWER LINE |
| —OHW— | OVERHEAD WIRES |
| — T — | UNDERGROUND TELEPHONE |
| TM 47.70-2-63.1 | TAX MAP # (MAP-BLOCK-PARCEL) |
| PL | APPROXIMATE PROPERTY LINE |
| BM | BENCHMARK |
| | SINGLE MONITORING WELL |
| | CLUSTERED MONITOIRNG WELL |
| SS-# | CSXT IRM RESIDUAL LOCATION |
| SS-# | COR IRM RESIDUAL SAMPLE |
| GP-# | POST IRM RESIDUAL SAMPLING LOCATION |
| IP-# | AMENDMENT INJECTION POINT |
| | AMENDMENT INJECTION POINT WITH ROI |

MAP NOTES:

1) NORTH ORIENTATION IS BASED UPON THE NEW YORK STATE PLANE COORDINATE SYSTEM (NAD 83) ORIGINATING FROM RIGHT OF WAY MONUMENTS.

2) VERTICAL DATUM IS BASED ON THE CITY OF ROCHESTER DATUM. CONVERSION TO THE NORTH AMERICAN VERTICAL DATUM OF 1998 (NAVD 1998). CITY DATUM MINUS 1.71 FEET = NAVD 88.

3) UNDERGROUND FACILITIES, STRUCTURES AND UTILITIES HAVE BEEN PLOTTED FROM DATA OBTAINED BY FIELD SURVEY, PREVIOUS MAPS AND RECORDS, (AND PAROL TESTIMONY). THEREFORE THEIR LOCATIONS MUST BE CONSIDERED APPROXIMATE ONLY. THERE MAY BE OTHER UNDERGROUND UTILITIES, THE EXISTENCE OF WHICH ARE NOT KNOWN TO THE UNDERSIGNED. SIZE AND LOCATION OF ALL UNDERGROUND UTILITIES AND STRUCTURES MUST BE VERIFIED BY THE APPROPRIATE AUTHORITIES PRIOR TO ANY CONSTRUCTION.

4) THIS SURVEY WAS PREPARED WITHOUT THE BENEFIT OF AN ABSTRACT OR UP TO DATE TITLE REPORT AND IS THEREFORE SUBJECT TO ANY EASEMENTS, RESTRICTIONS, COVENANTS OR ANY STATEMENT OF FACTS THAT SUCH DOCUMENTS MAY DISCLOSE. PROPERTY LINES SHOWN HEREON ARE FOR REFERENCE ONLY AND MUST BE CONSIDERED APPROXIMATE.

5) PLANIMETRIC FEATURES SHOWN HEREON ARE FROM FIELD SURVEY LOCATIONS IN CONJUNCTION WITH DIGITAL MAPPING PROVIDED BY IT CORPORATION ENTITLED "EXCAVATION AND CONSTRUCTION LAYOUT" DRAWING 834540-D2 DATED 01/07/02.

MAP REFERENCES:

1) "RIVER STREET, LATTA ROAD, LIGHTHOUSE STREET IMPROVEMENTS" NYSDOT PIN 4753.02 DATED APRIL 2001, PREPARED BY LABELLA ASSOCIATES, P.C. DRAWING NO.s: ROW-01, G-02.

2) "RIGHT OF WAY AND TRACK MAP" NEW YORK CENTRAL RAILROAD VALUATION MAPS V77/7 AND V77/8.

3) "EXCAVATION AND CONSTRUCTION LAYOUT" DRAWING 834540-D2 DATED 01/07/02 PREPARED BY IT CORPORATION.

| REV | D/M/Y | REVISION | DRN | CHK | APP | APP | APP | APP |
|---|---|---|---|---|---|---|---|---|

| ISS | D/M/Y | APP | |
|---|---|---|---|
| 1 | 05/21/07 | TPA | REVISED RAWP |
| | | | ISSUED FOR |

PROPRIETARY INFORMATION:
THIS DRAWING IS THE PROPERTY OF AMEC E&C SERVICES, INC. AND IS NOT TO BE LOANED OR REPRODUCED IN ANY WAY WITHOUT THE PERMISSION OF AMEC E&C SERVICES, INC.

APPROVED FOR CONSTRUCTION

CPM DM PM

PROJECT PHASE

AREA

PROJECT NO.

SCALE 1=40

| | BY | D/M/Y |
|---|---|---|
| DSN. | | |
| DRN. | | |

SUBJECT

EHC-O INJECTION PLAN
CSXT RIVER STREET DERAILMENT
SITE ROCHESTER, NY

amec

CLIENT DWG. NO.

DRAWING NO. FIGURE 5

REV. A