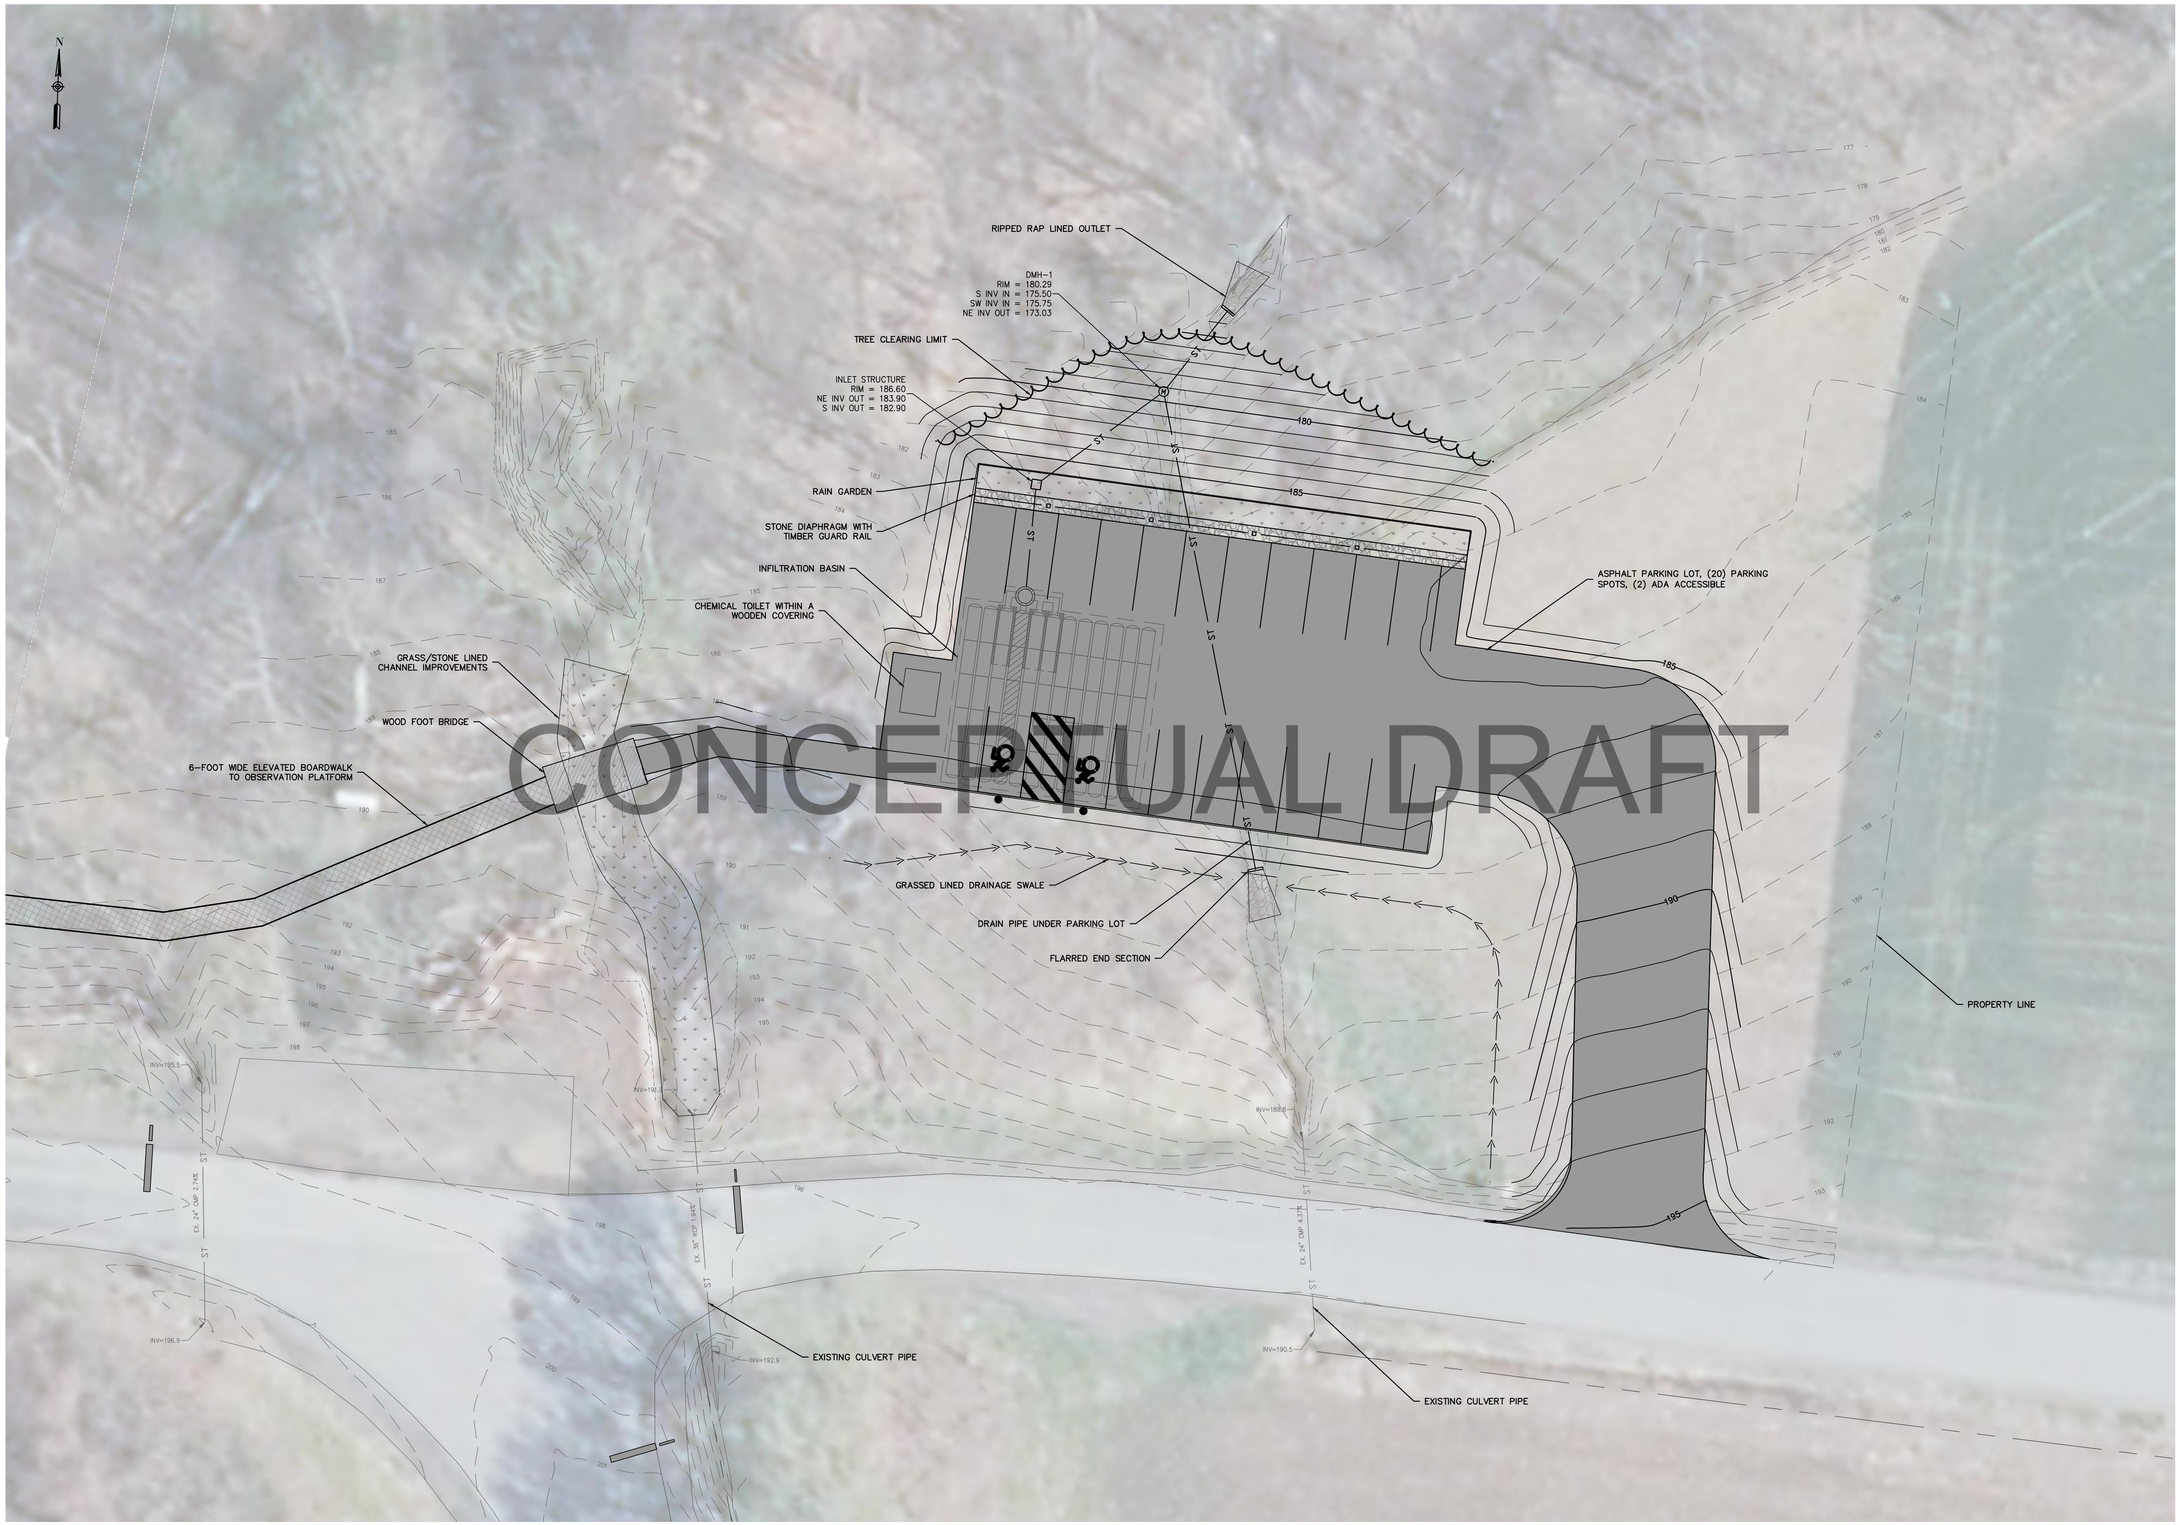

CONCEPT PLAN - NOT FOR CONSTRUCTION

Department of Environmental Conservation

NEW YORK STATE OF OPPORTUNITY.

DIVISION OF OPERATIONS
BUREAU OF MAINTENANCE & TECHNICAL SERVICES

DESIGNED BY CCW/SA
CHECKED BY FC
DRAWN BY CCW/SA

REVISIONS

NO.	DATE	DESCRIPTION	BY

AS BUILT

PROJECT DESCRIPTION
CARPENTER FALLS
OBSERVATION PLATFORM

PARKING LOT SITE PLAN

FACILITY NAME: CARPENTER FALLS

FACILITY NO.	--
PROJECT NO.	--
DATE	8/21/2019
SCALE	1'=15'
DRAWING NO.	C-101