1 C100 **SITE PLAN**
SCALE: 1"=40'

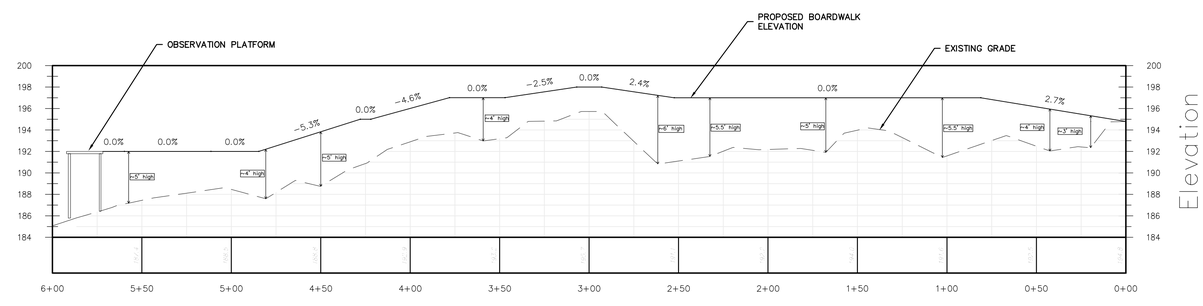

2 C100 **OBSERVATION DECK PROFILE**
SCALE: N.T.S.

3 C100 **OBSERVATION PLATFORM VISUAL PERSPECTIVE**
SCALE: N.T.S.

NOTES:

1. SURVEY DEVELOPED FROM A LOCALLY ESTABLISHED DATUM. ELEVATIONS SHOWN ARE NOT REFERENCED TO A VERTICAL COORDINATE SYSTEM.

CONCEPT PLAN - NOT FOR CONSTRUCTION

NEW YORK STATE OF OPPORTUNITY.

Department of Environmental Conservation

DIVISION OF OPERATIONS
BUREAU OF MAINTENANCE & TECHNICAL SERVICES

DESIGNED BY CCW/SA
CHECKED BY FC
DRAWN BY CCW/SA

REVISIONS

NO.	DATE	DESCRIPTION	BY
		AS BUILT	

PROJECT DESCRIPTION
CARPENTER FALLS
OBSERVATION PLATFORM
SITE PLAN

FACILITY NAME: CARPENTER FALLS
FACILITY NO. --
PROJECT NO. --
DATE 8/21/2019
SCALE AS SHOWN
DRAWING NO. C-100