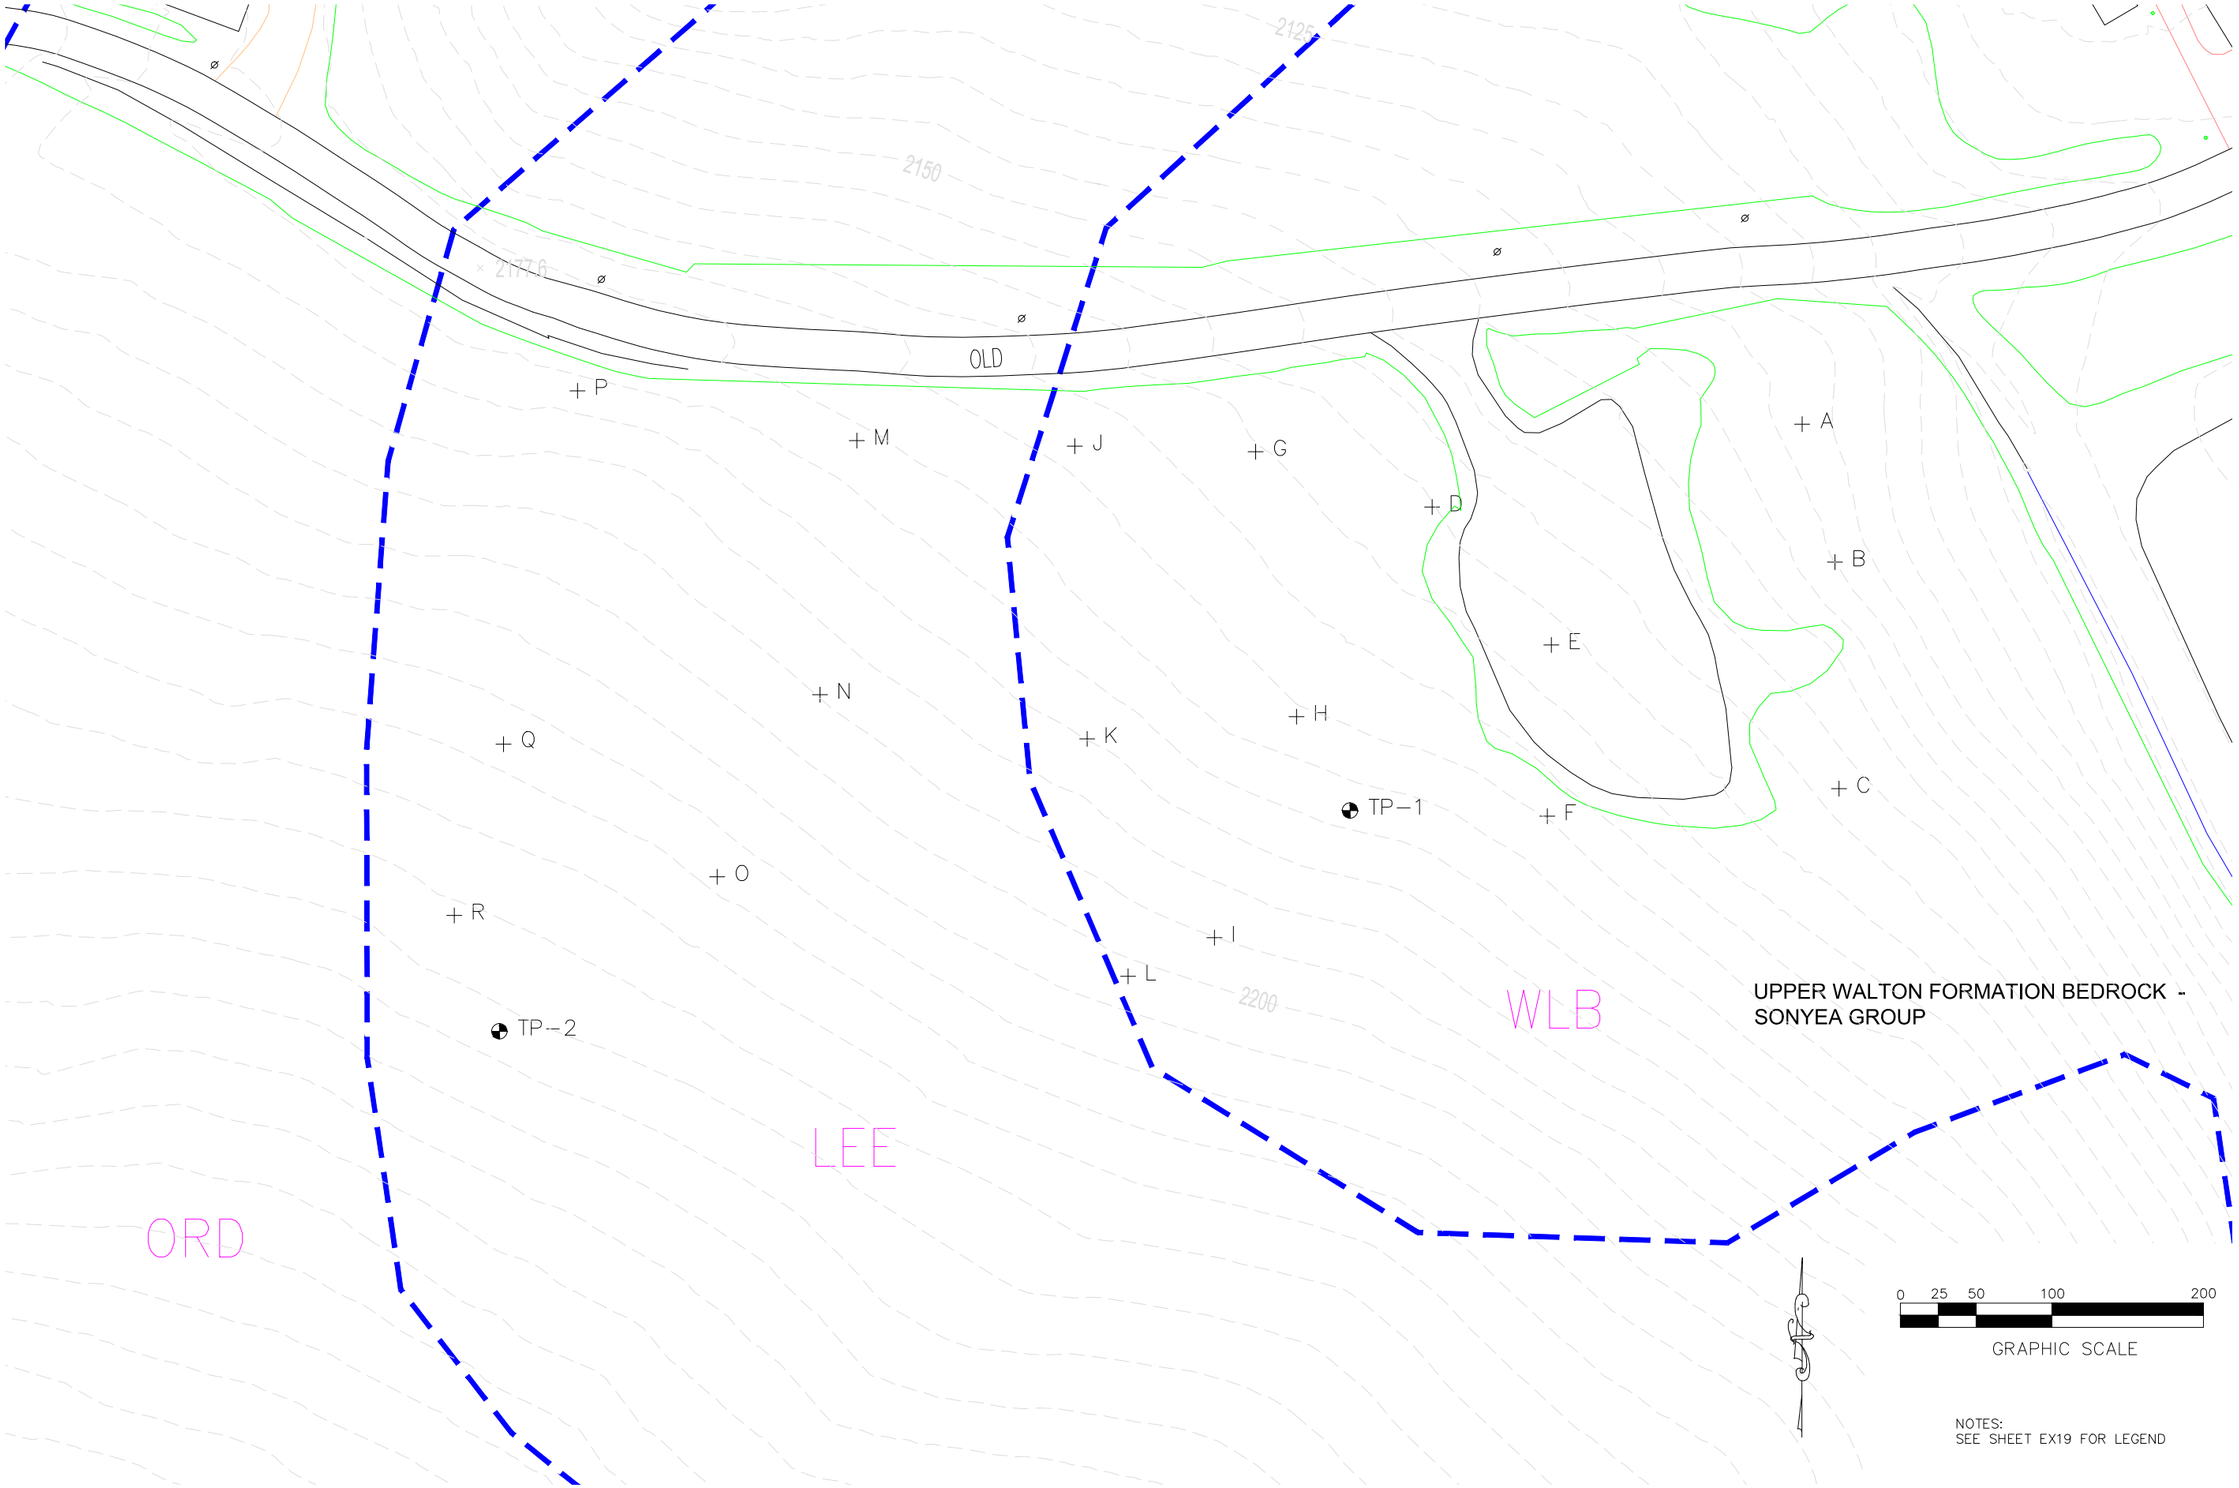

NOTES:
SEE SHEET EX19 FOR LEGEND

NYS Department of Environmental Conservation
Bureau of Design & Construction

Belleayre Mtn. Ski Center UMP
Proposed Upper Discovery Parking -
Subsurface Investigation
JANUARY 2011

EX17

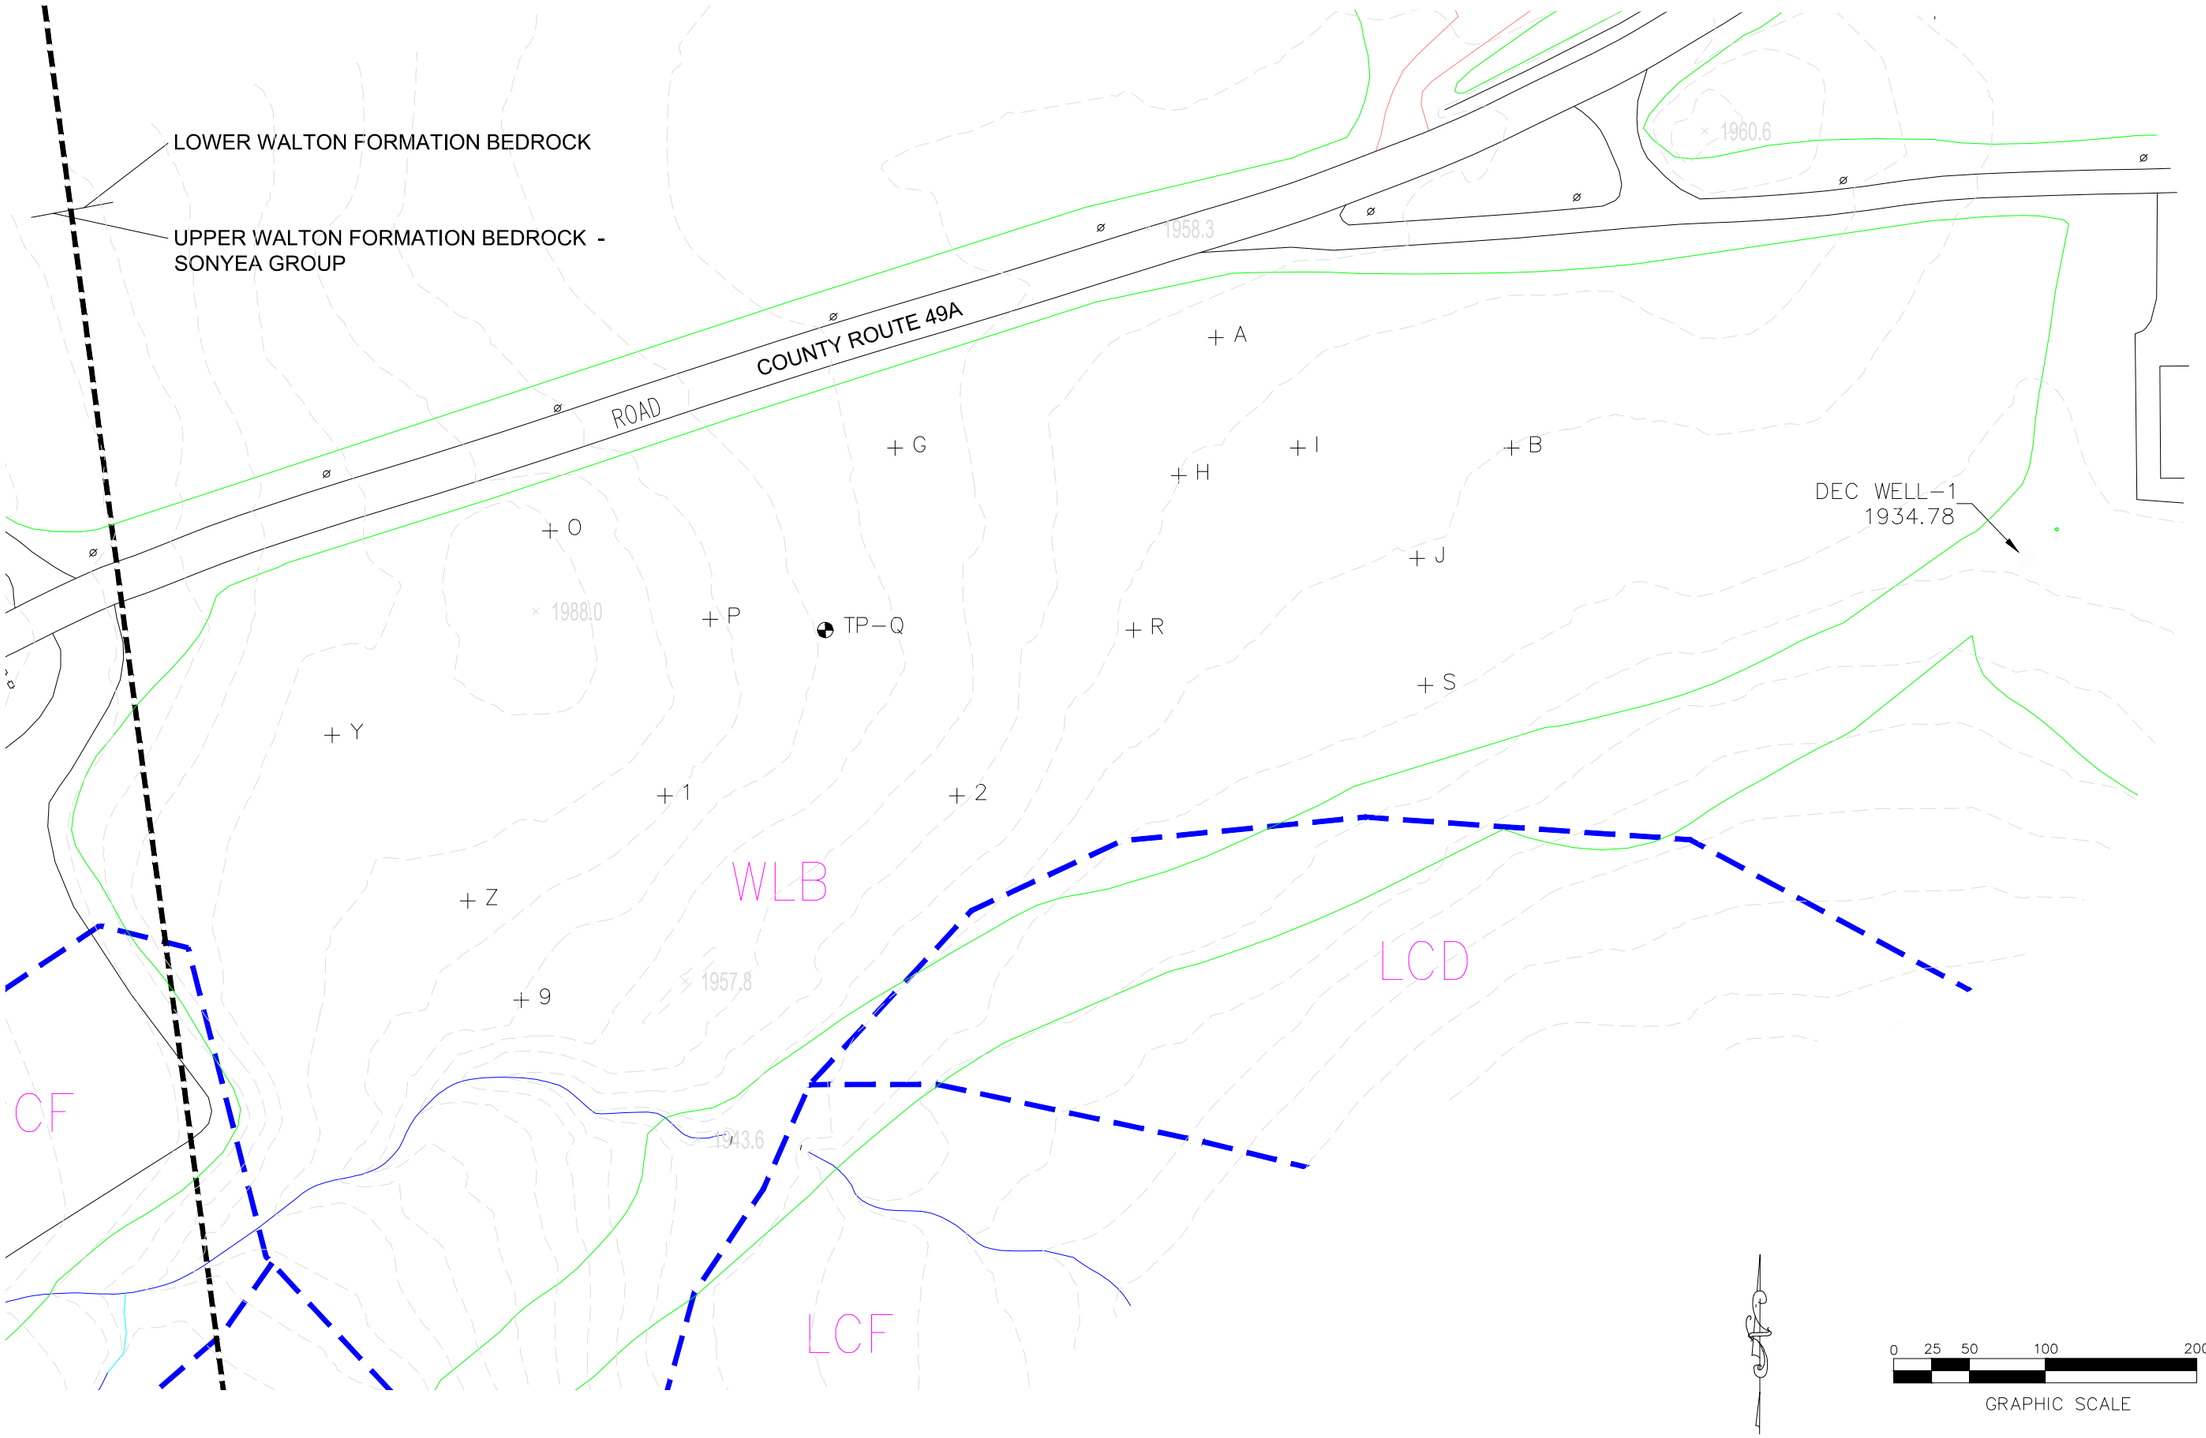

NOTES:
SEE SHEET EX19 FOR LEGEND

NYS Department of Environmental Conservation
Bureau of Design & Construction

Belleayre Mtn. Ski Center UMP
Proposed North Parking - Subsurface Investigation
JANUARY 2011

EX18

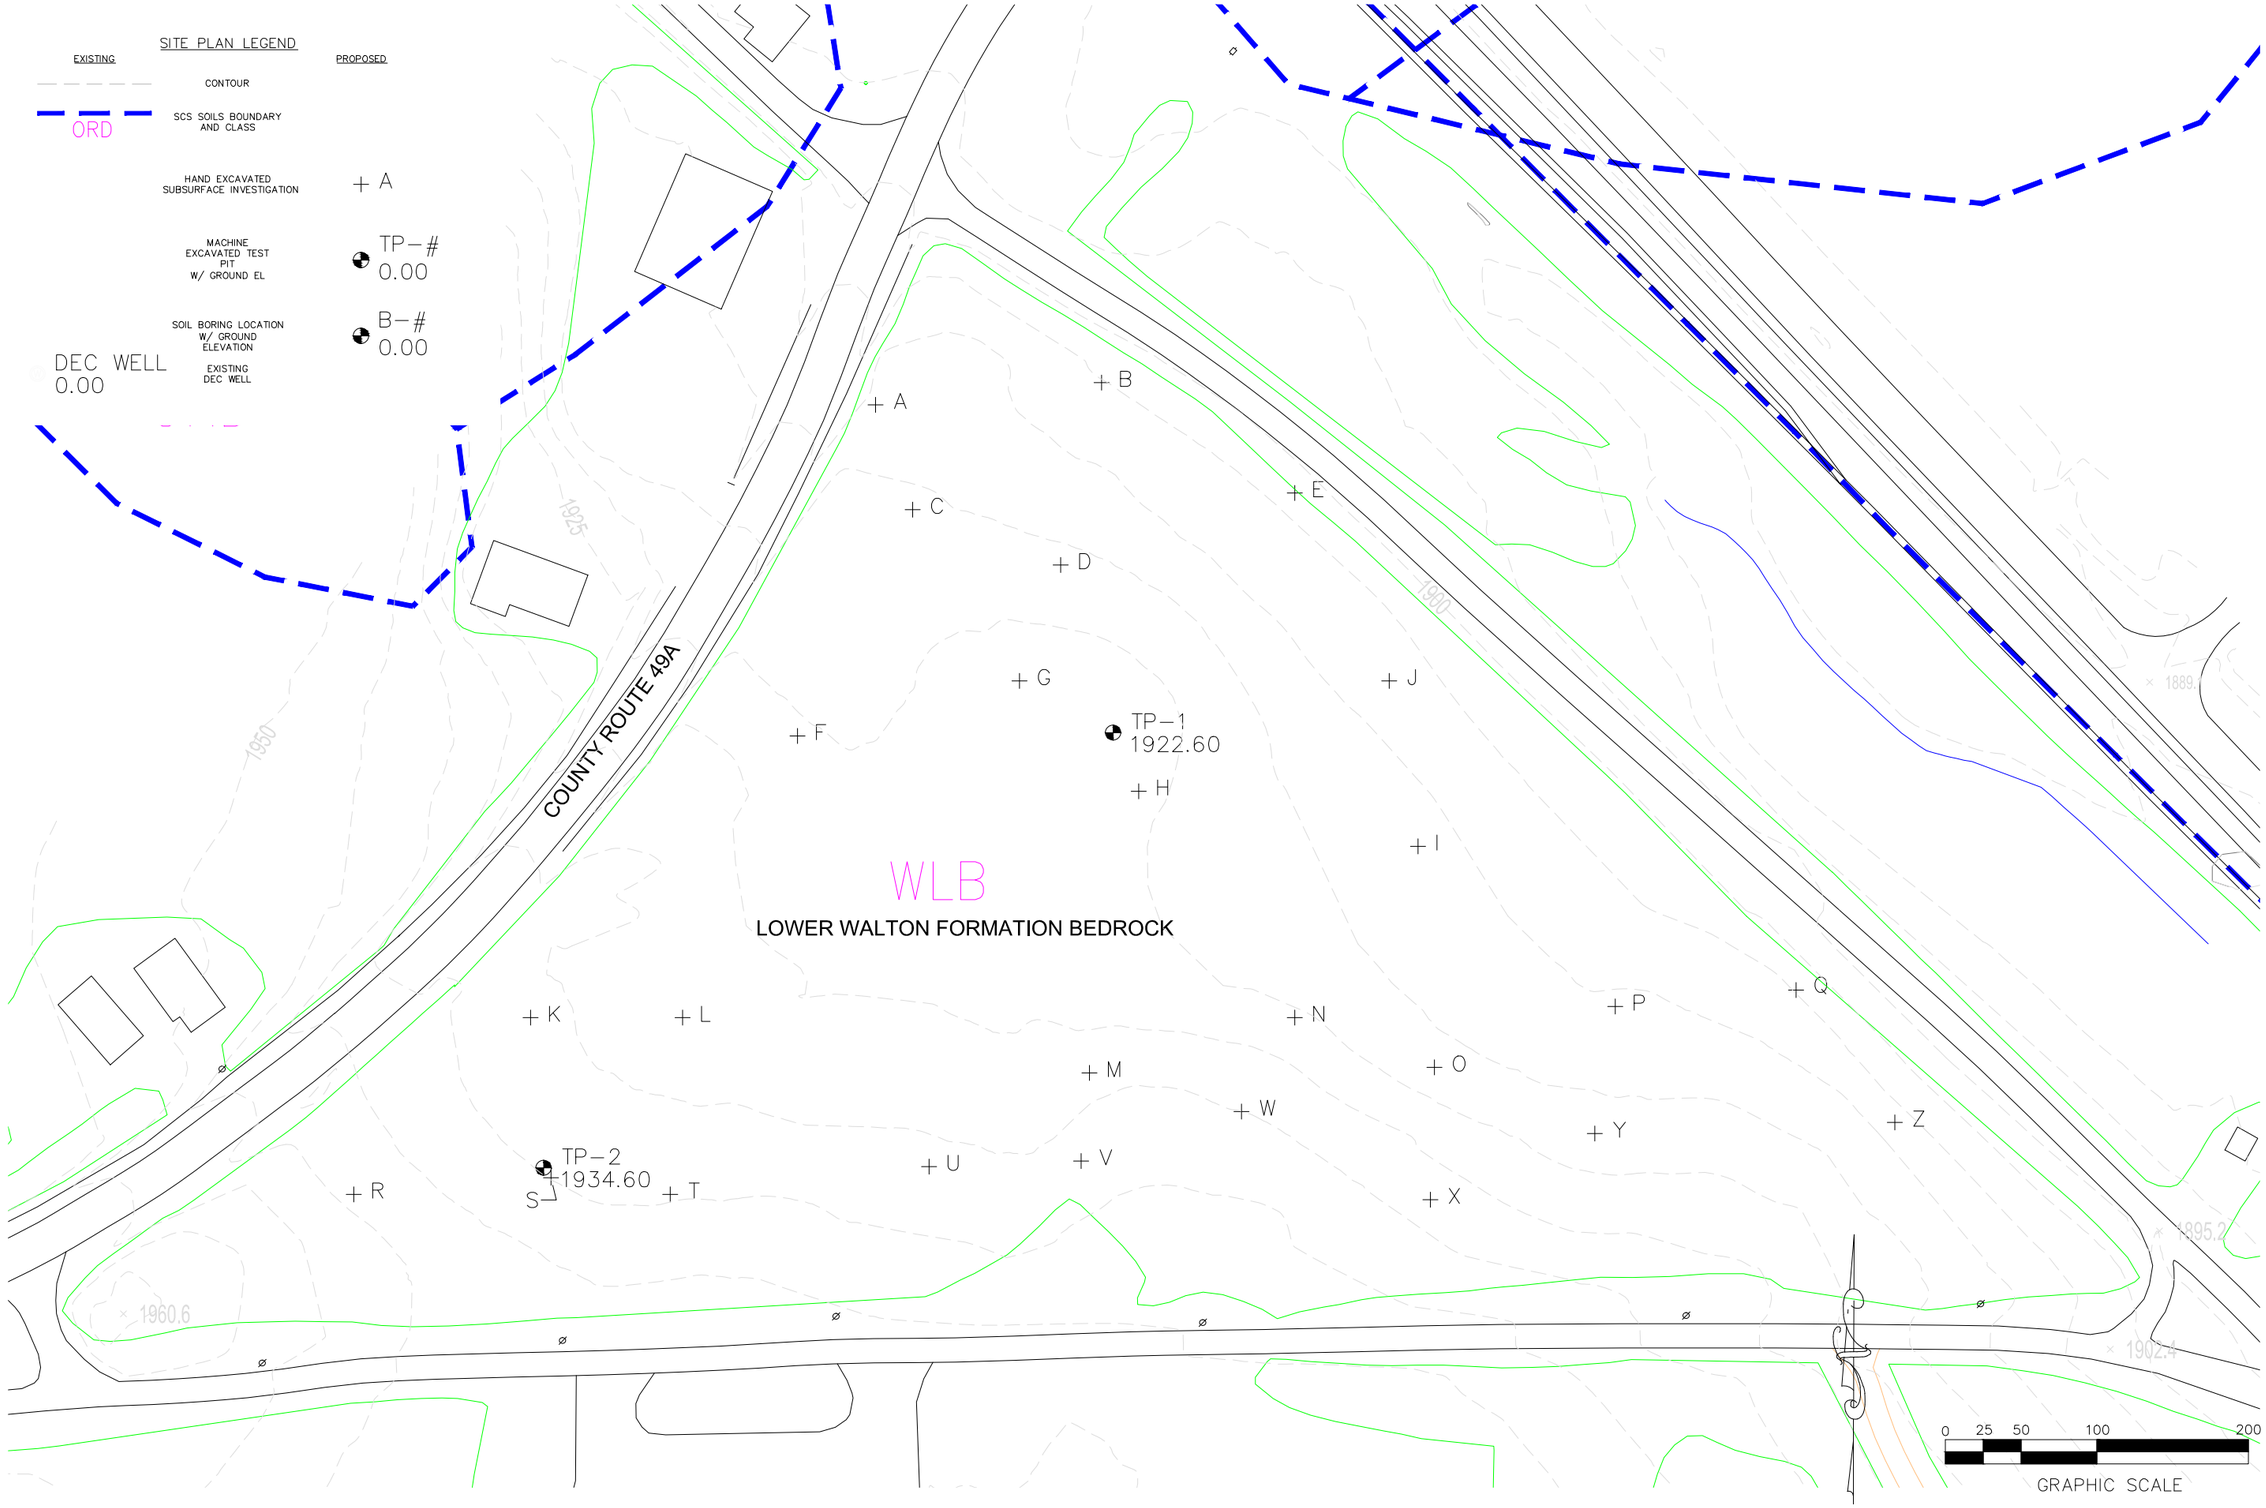

NYS Department of Environmental Conservation
Bureau of Design & Construction

Belleayre Mtn. Ski Center UMP
Proposed East Parking -
Subsurface Investigation
JANUARY 2011

EX19

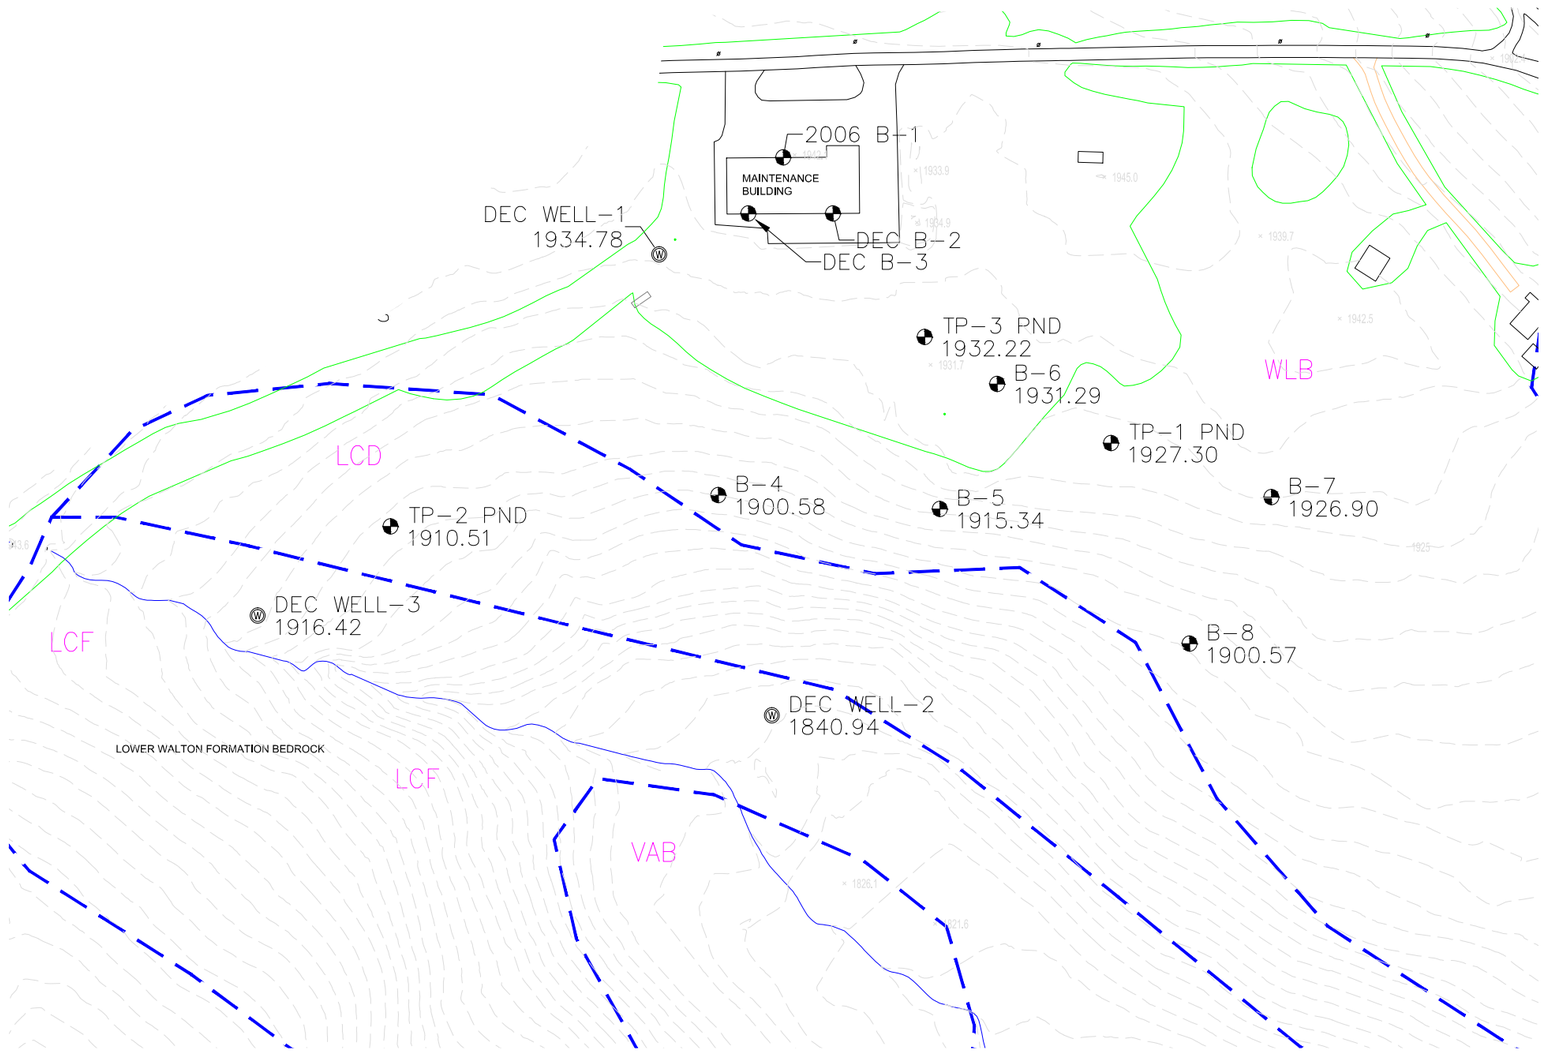

0 50 100 200 400

GRAPHIC SCALE

NOTES:
SEE SHEET EX19 FOR LEGEND

NYS Department of Environmental Conservation
Bureau of Design & Construction

Belleayre Mtn. Ski Center UMP
Proposed Pond Area -
Subsurface Investigation
JANUARY 2011

EX20

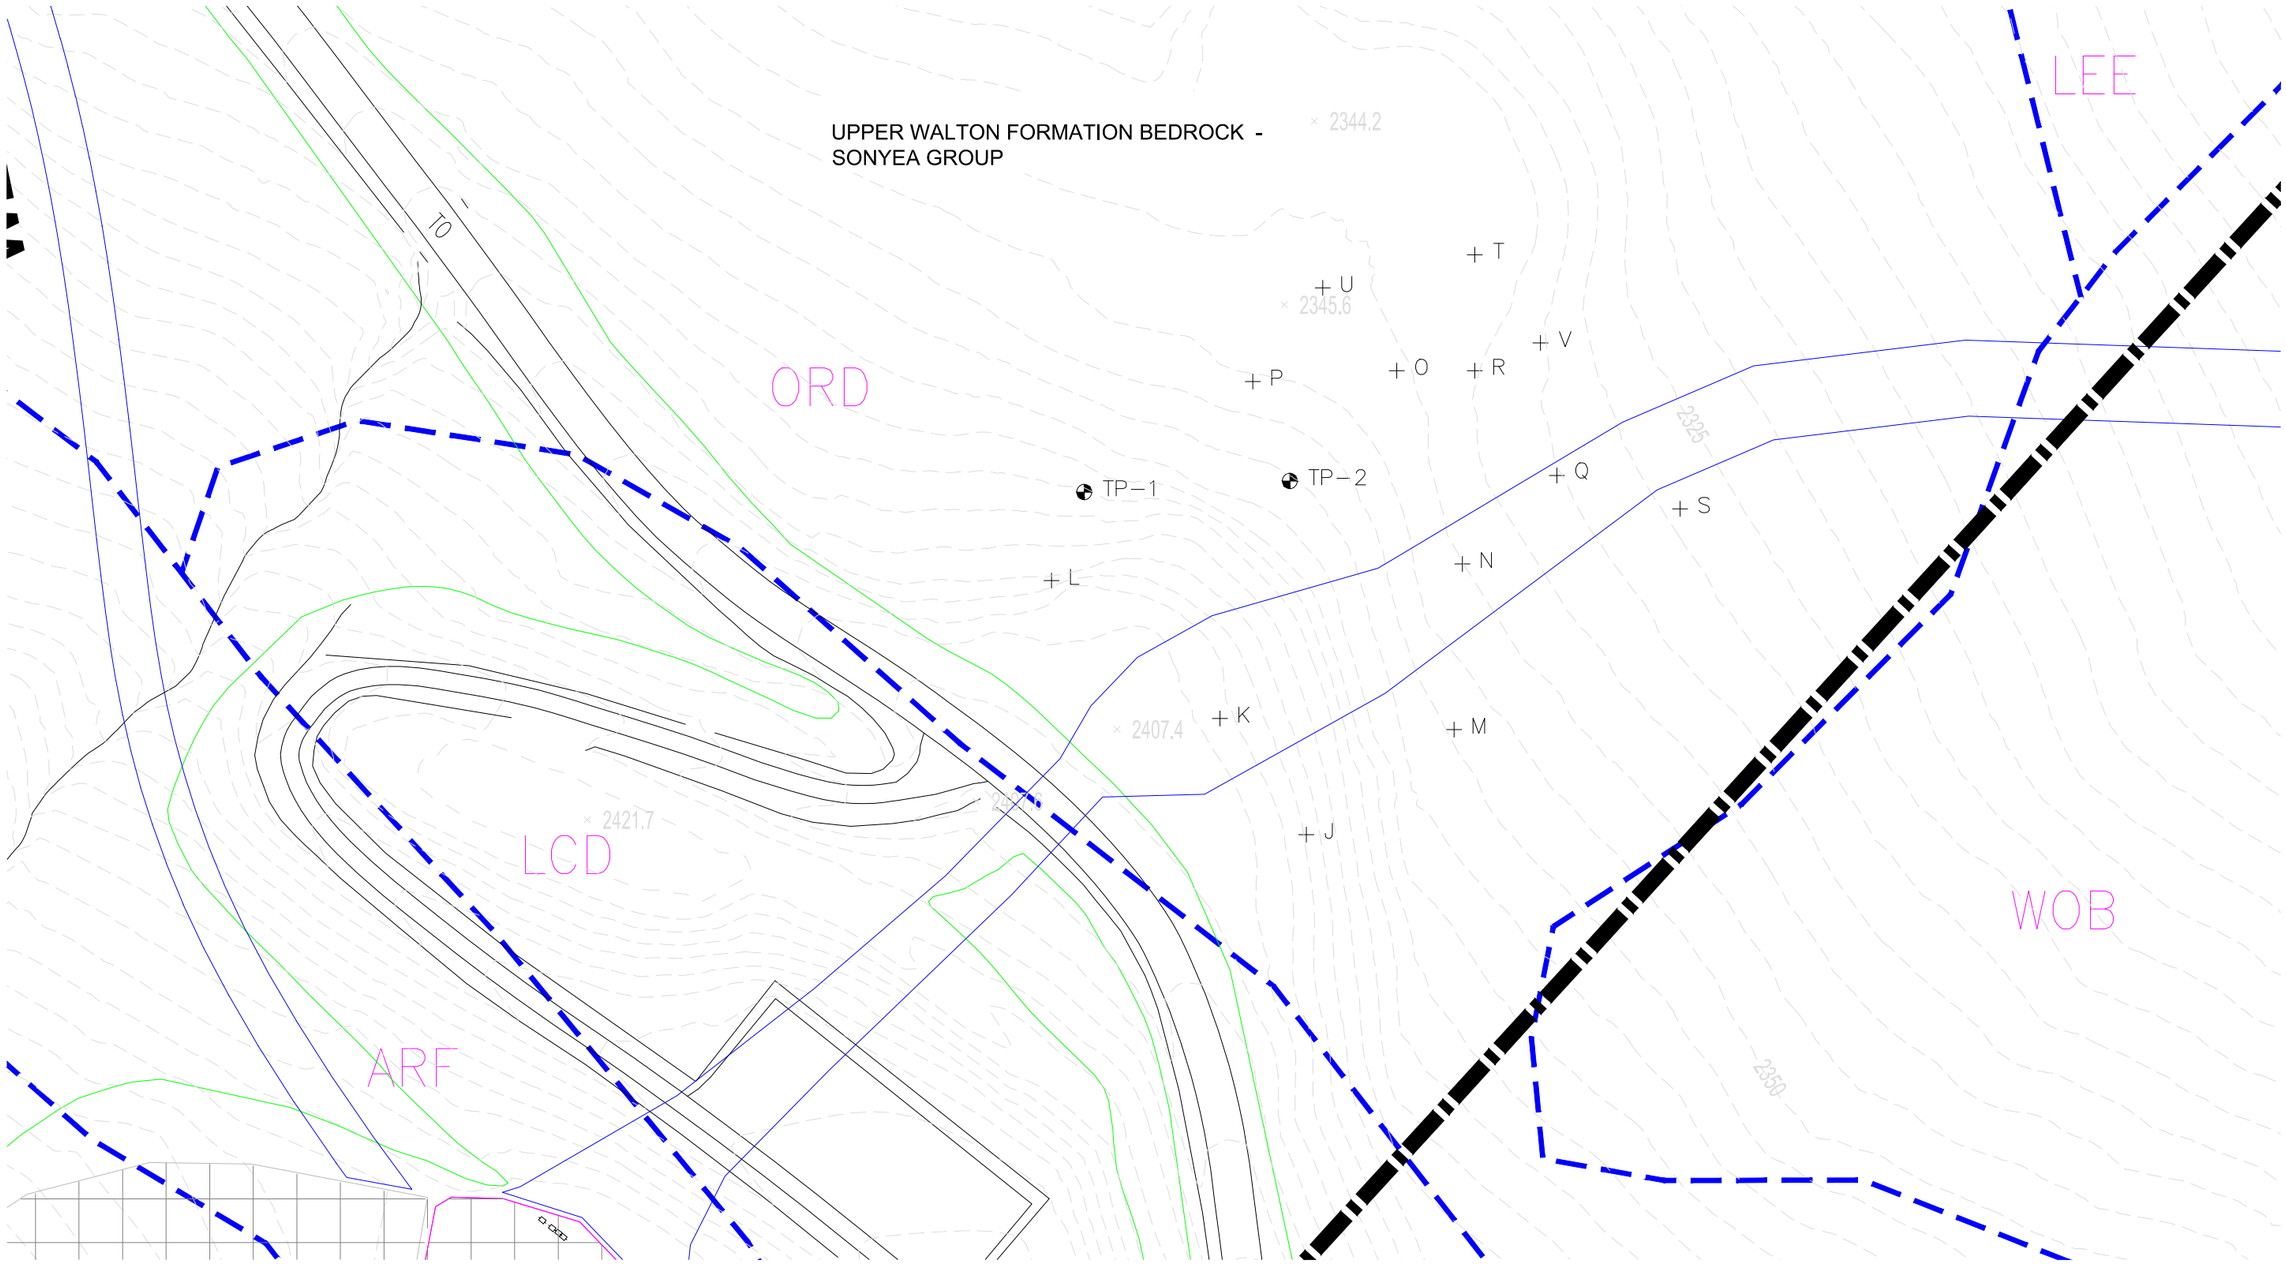

0 25 50 100 200

GRAPHIC SCALE

NOTES:
SEE SHEET EX19 FOR LEGEND

NYS Department of Environmental Conservation
Bureau of Design & Construction

Belleayre Mtn. Ski Center UMP
Proposed Tomahawk Base Area -
Subsurface Investigation

JANUARY 2010

EX21

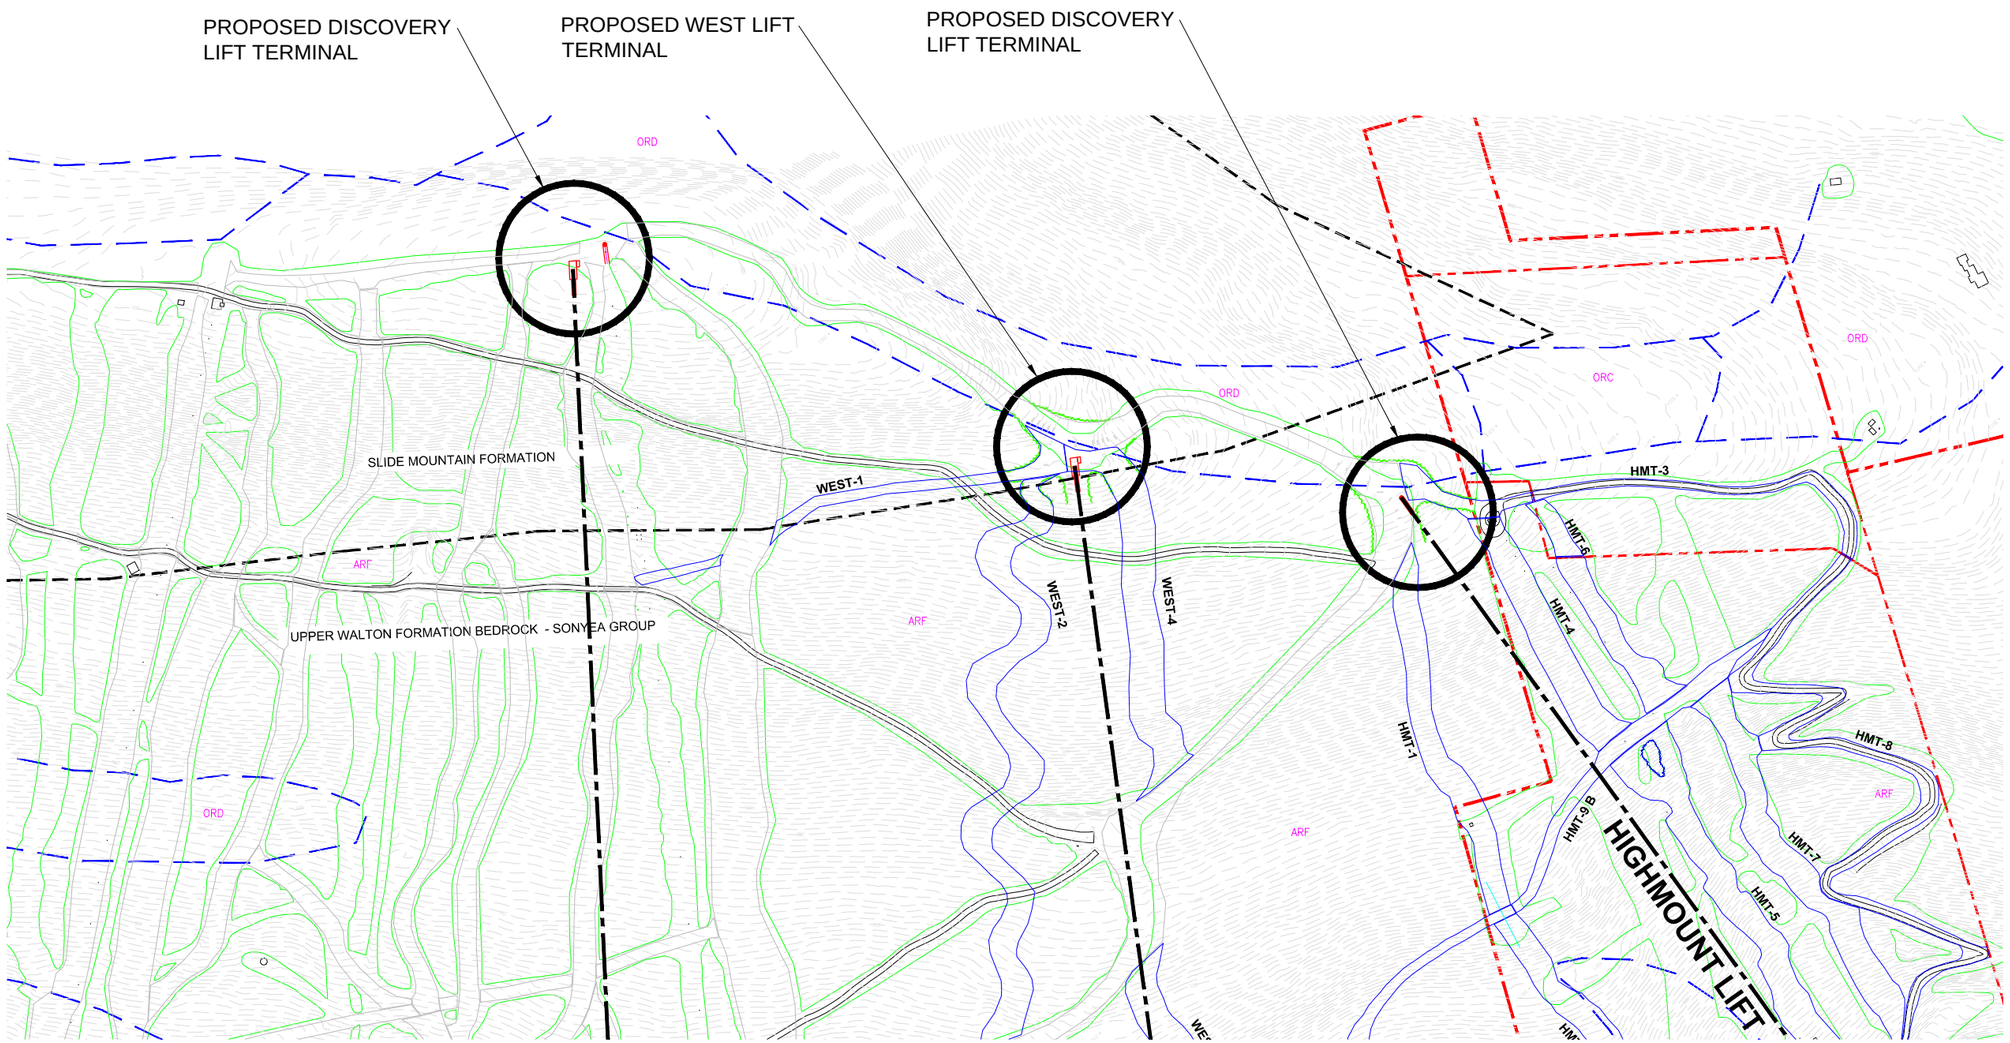

0 100 500 1000

GRAPHIC SCALE

NOTES:
SEE SHEET EX19 FOR LEGEND

NYS Department of Environmental Conservation
Bureau of Design & Construction

Belleayre Mtn. Ski Center UMP
Upper Mountain Area -
Subsurface Investigation
JANUARY 2011

EX22

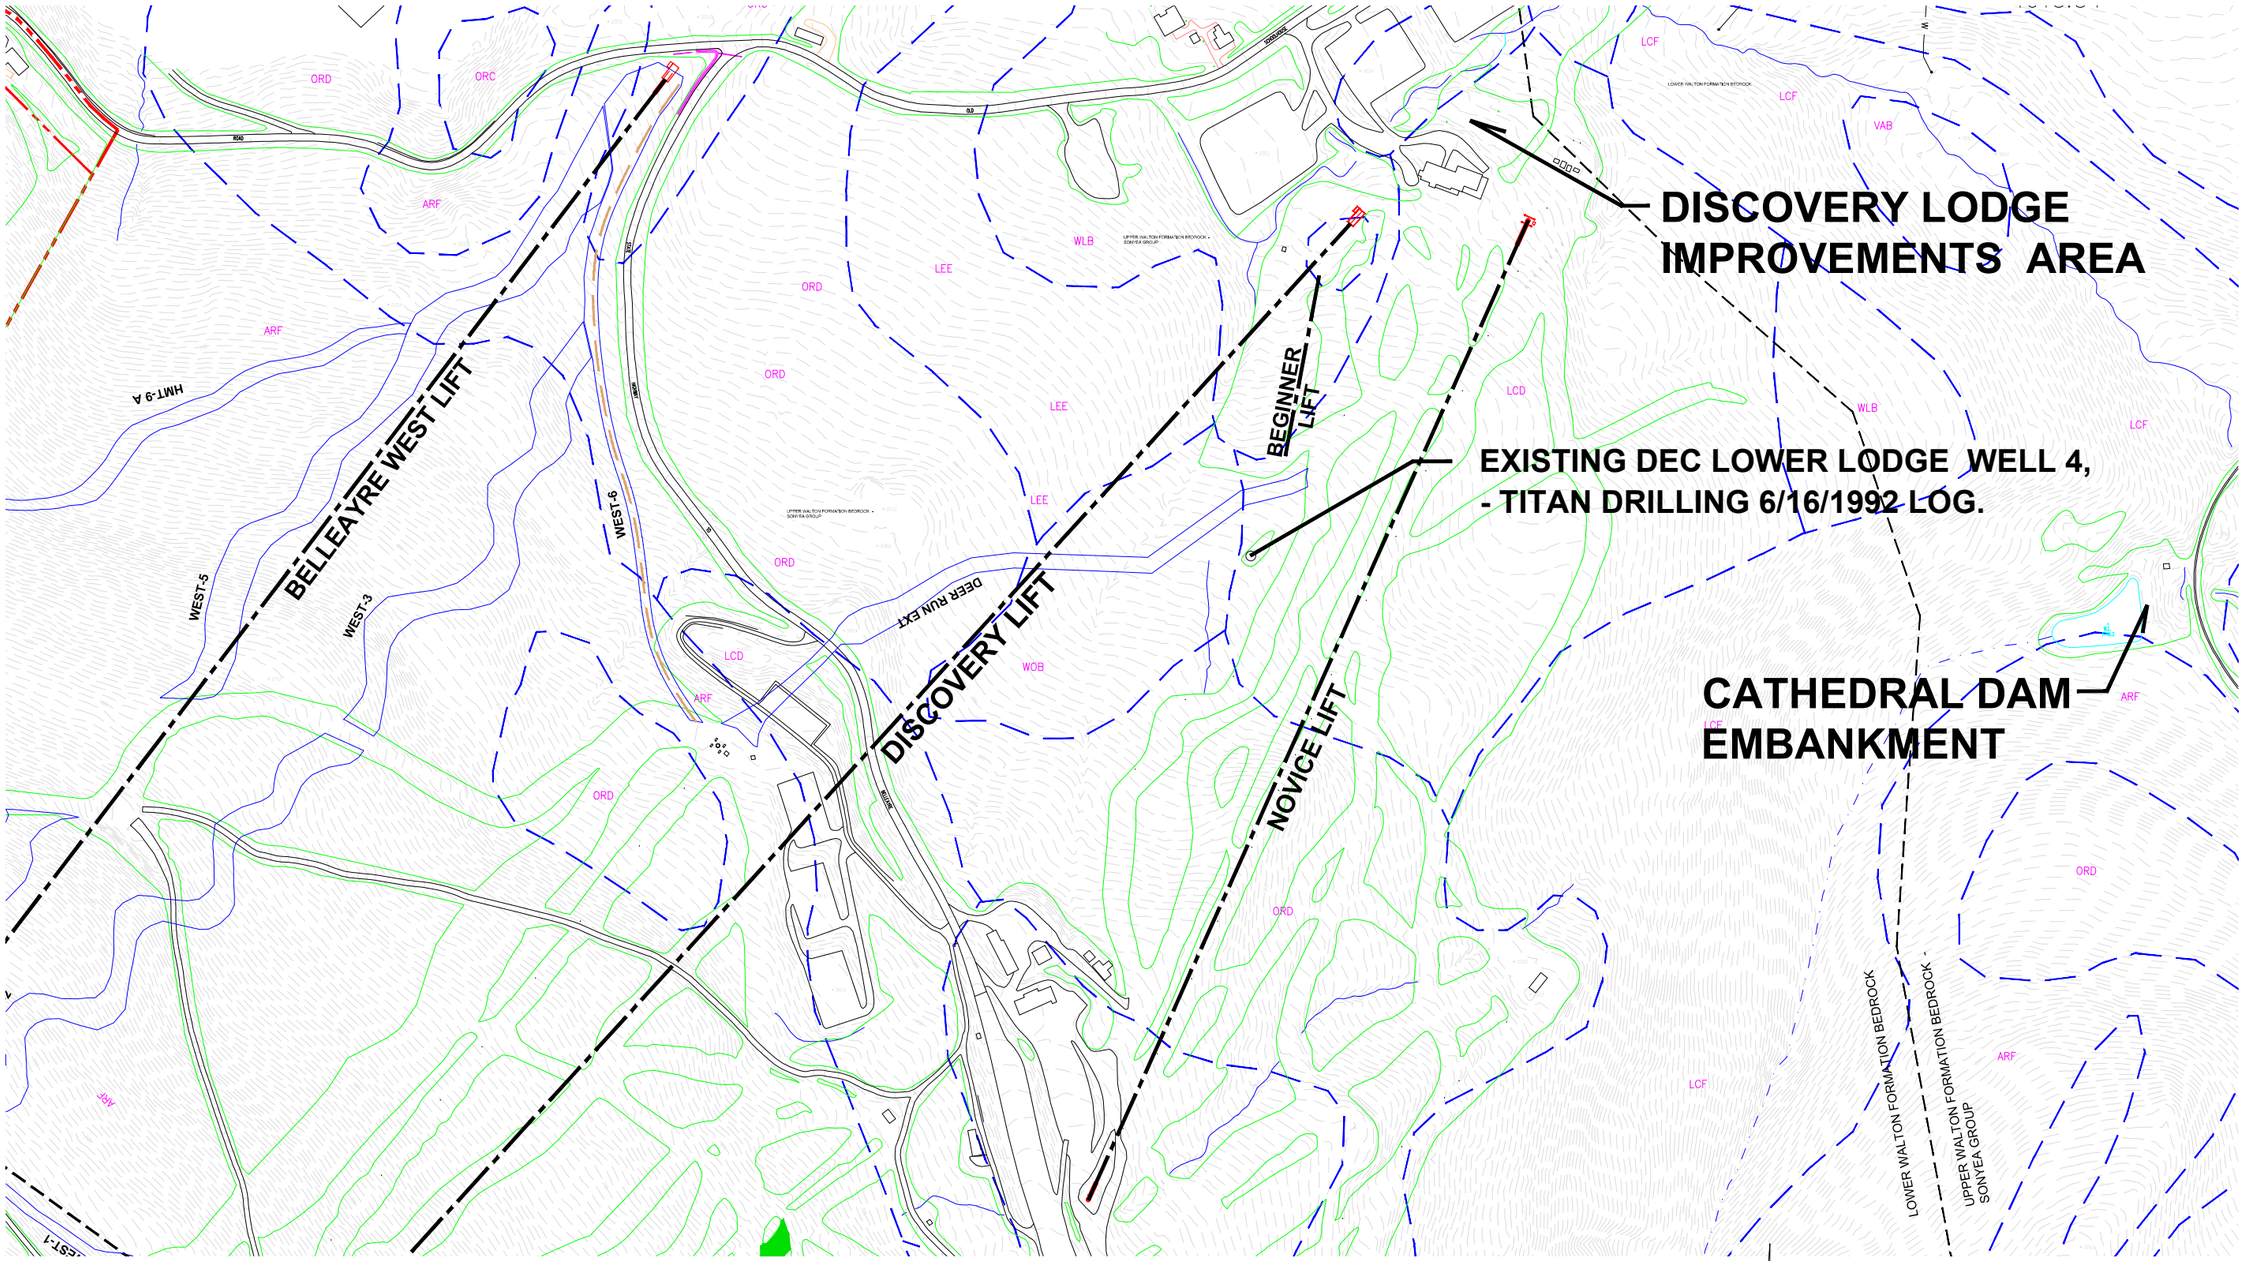

0 100 500 1000

GRAPHIC SCALE

NOTES:
SEE SHEET EX19 FOR LEGEND

NYS Department of Environmental Conservation
Bureau of Design & Construction

Belleayre Mtn. Ski Center UMP
Additional Mountain Areas -
Subsurface Investigation
JANUARY 2011

EX23