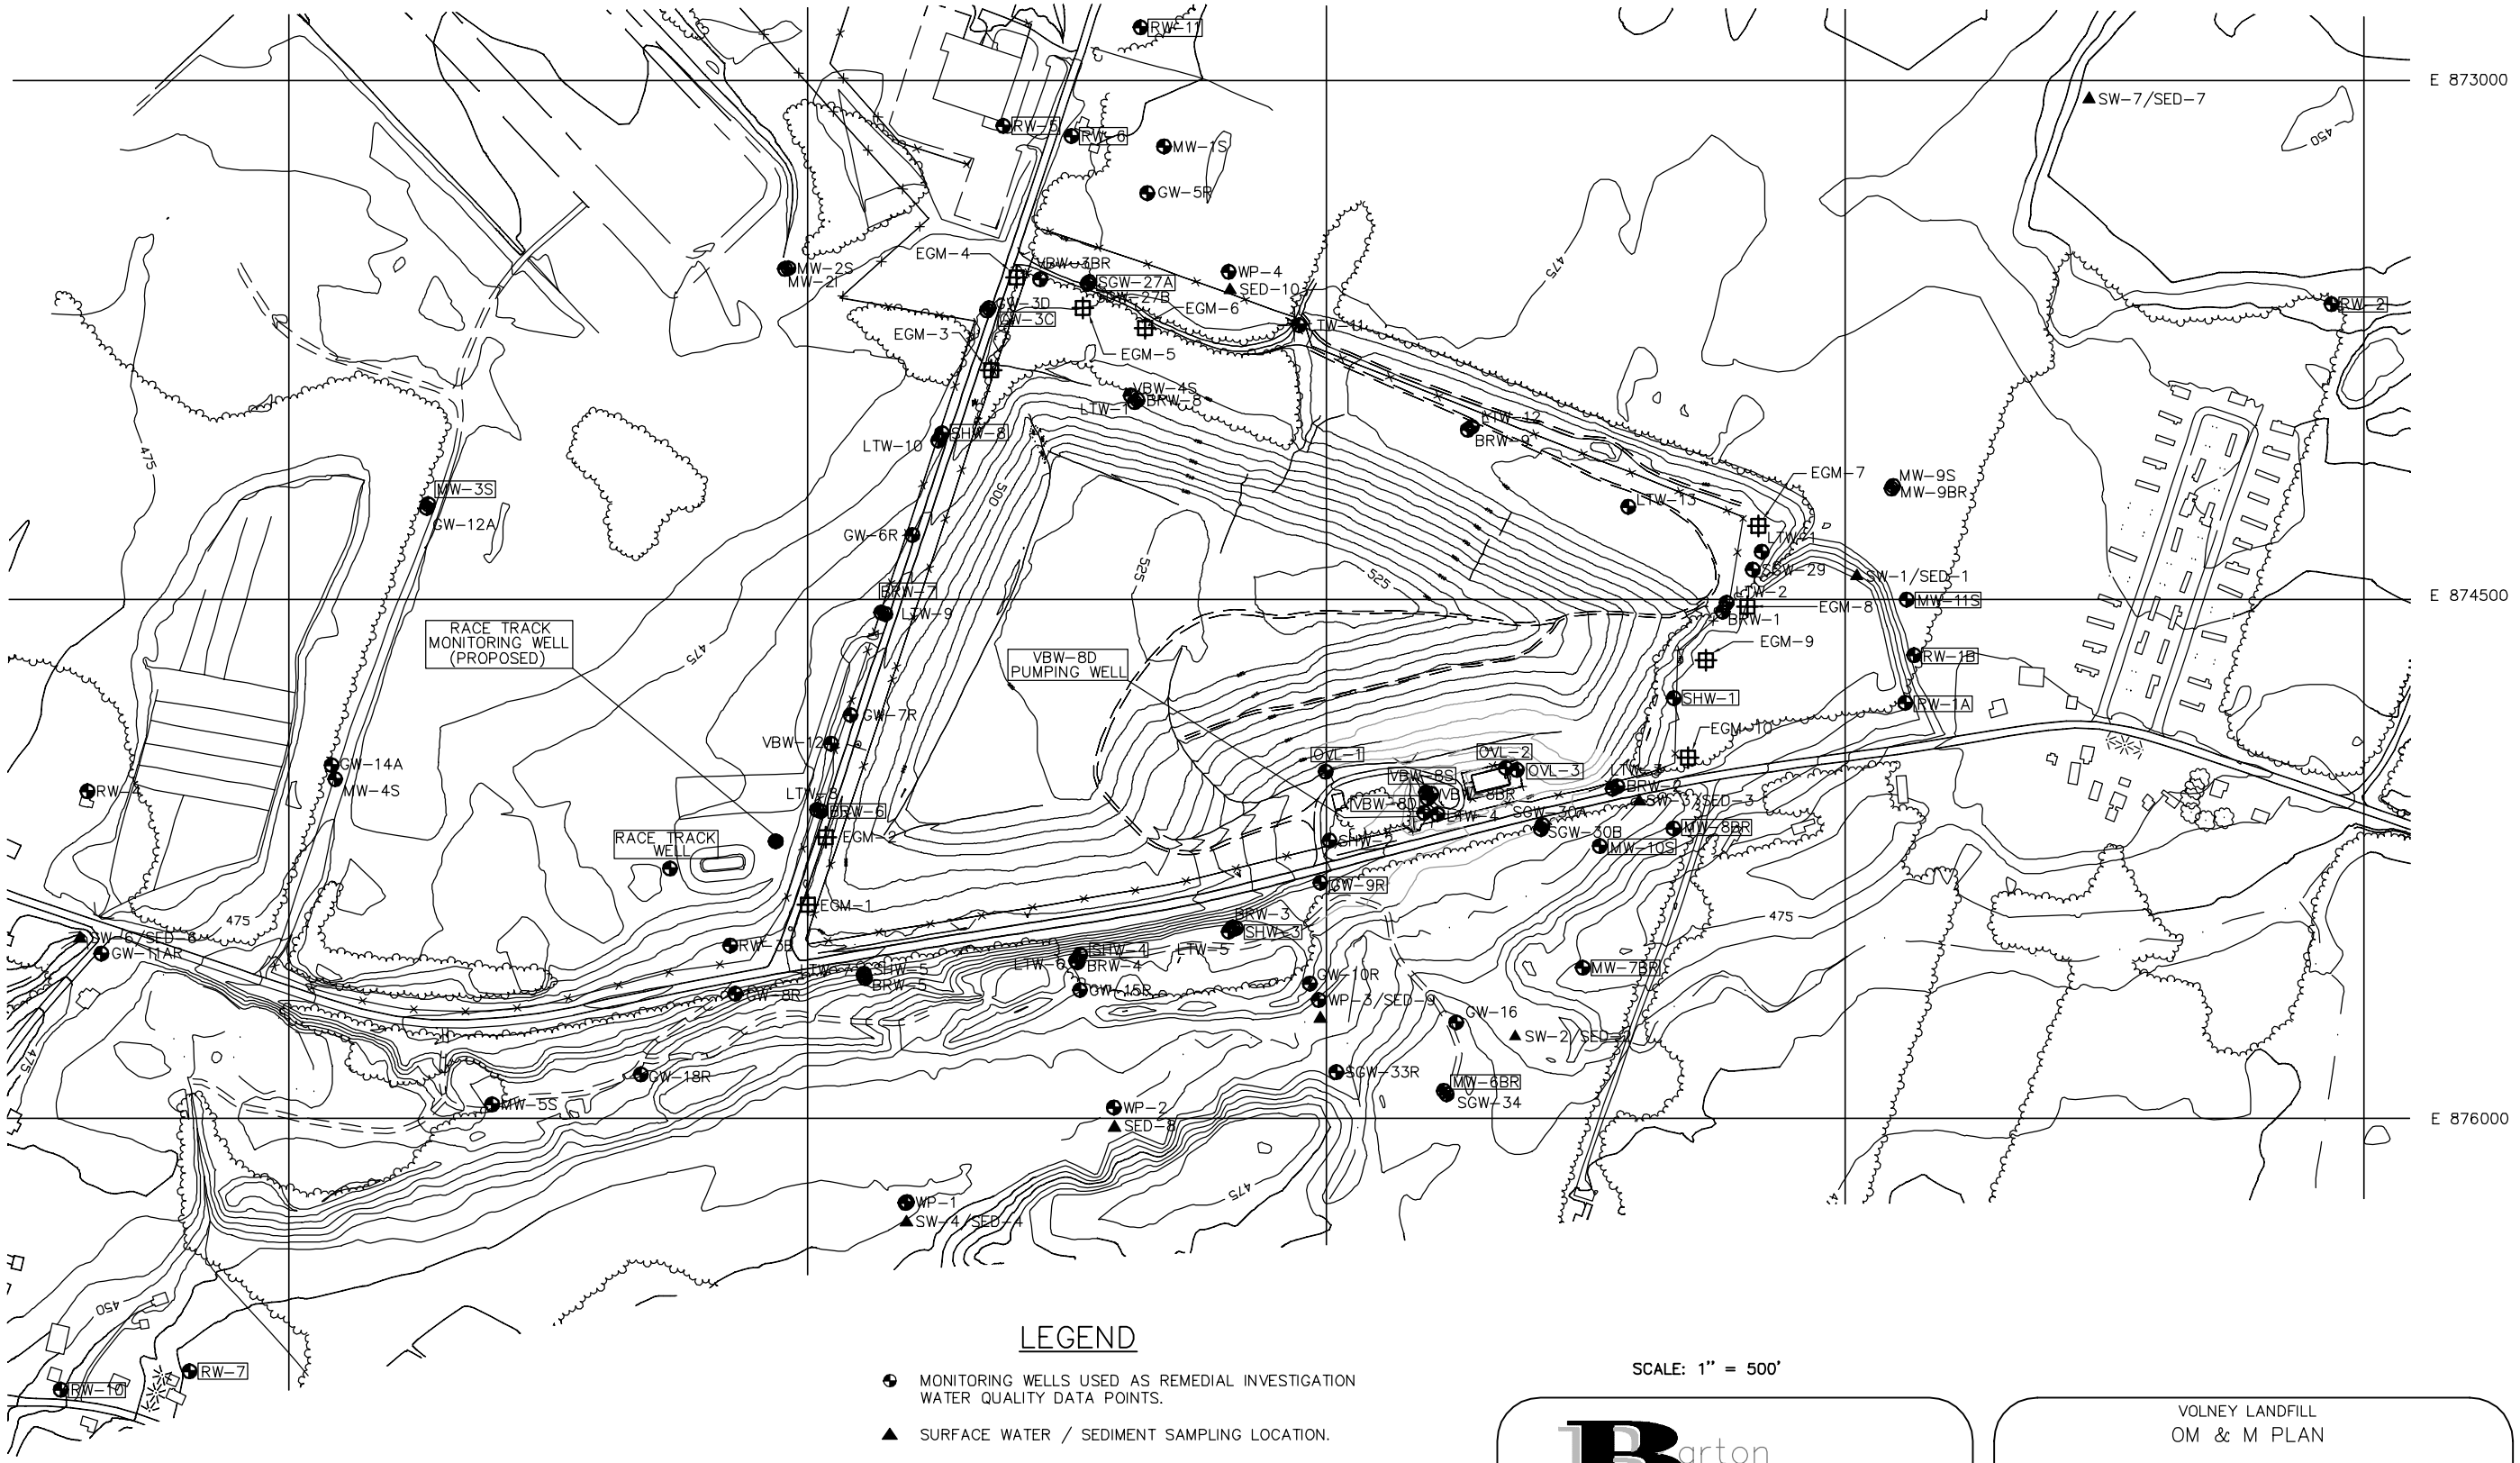

LEGEND

- MONITORING WELLS USED AS REMEDIAL INVESTIGATION WATER QUALITY DATA POINTS.
- SURFACE WATER / SEDIMENT SAMPLING LOCATION.
- MONITORING POINTS THAT WILL BE SAMPLED AS PART OF ONGOING OM & M PROGRAM (SEE TABLE 1).
- EXPLOSIVE GAS MONITORING POINTS.

SCALE: 1" = 500'

Barton & Loguidice, P.C.
Consulting Engineers
290 Elwood Davis Road / Box 3107, Syracuse, New York 13220

VOLNEY LANDFILL
OM & M PLAN

LEACHATE AND GROUNDWATER MONITORING LOCATION

TOWN OF VOLNEY OSWEGO COUNTY, NEW YORK

Figure
1
Project No.
132.165